


general notes

- 1. IT SHALL BE THE RESPONSIBILITY OF THE CONTRACTOR OR PERMITTEE TO CONTACT "UNDERGROUND SERVICE ALERT U.S.A." TOLL FREE AT 1-800-227-2600 FORTY-EIGHT (48) HOURS PRIOR TO START OF CONSTRUCTION, FOR LOCATION OF POWER, TELEPHONE, OIL AND NATURAL GAS UNDERGROUND FACILITIES. CONTRACTOR OR PERMITTEE SHALL ALSO CONTACT THE APPROPRIATE AGENCY FOR THE LOCATION OF CABLE T.V., WATER, SEWER, DRAINAGE OR UNDERGROUND FACILITIES.
- 2. THE CONTRACTOR SHALL POSSESS A CLASS "A" OR C34 LICENSE AT THE TIME THE CONTRACT IS AWARDED.



Metric datum:

HORIZONTAL CONTROL FOR POINTS 8007 & 8009 AS PUBLISHED IN THE CITY OF SAN LUIS OBISPO 1999 HORIZONTAL CONTROL NETWORK. CITY NETWORK IS BASED ON THE NORTH AMERICAN DATUM OF 1983 (NAD83) EPOCH DATE 1991.35, ZONE 5 CALIFORNIA.

VERTICAL CONTROL BENCHMARK NO.(S) 5-279 AS PUBLISHED IN THE CITY OF SAN LUIS OBISPO 1996 BENCHMARK SYSTEM. CITY'S BENCHMARK SYSTEM IS GENERALLY 52MM HIGHER THAN THE NORTH AMERICA VERTICAL DATUM OF 1929 (NAVD29).

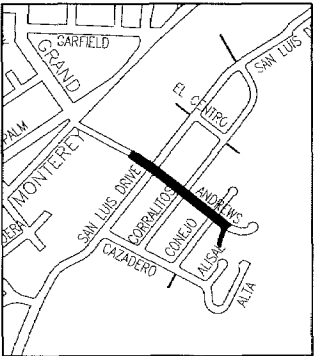

SITE LOCATION

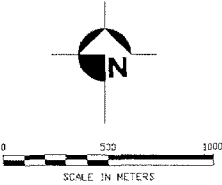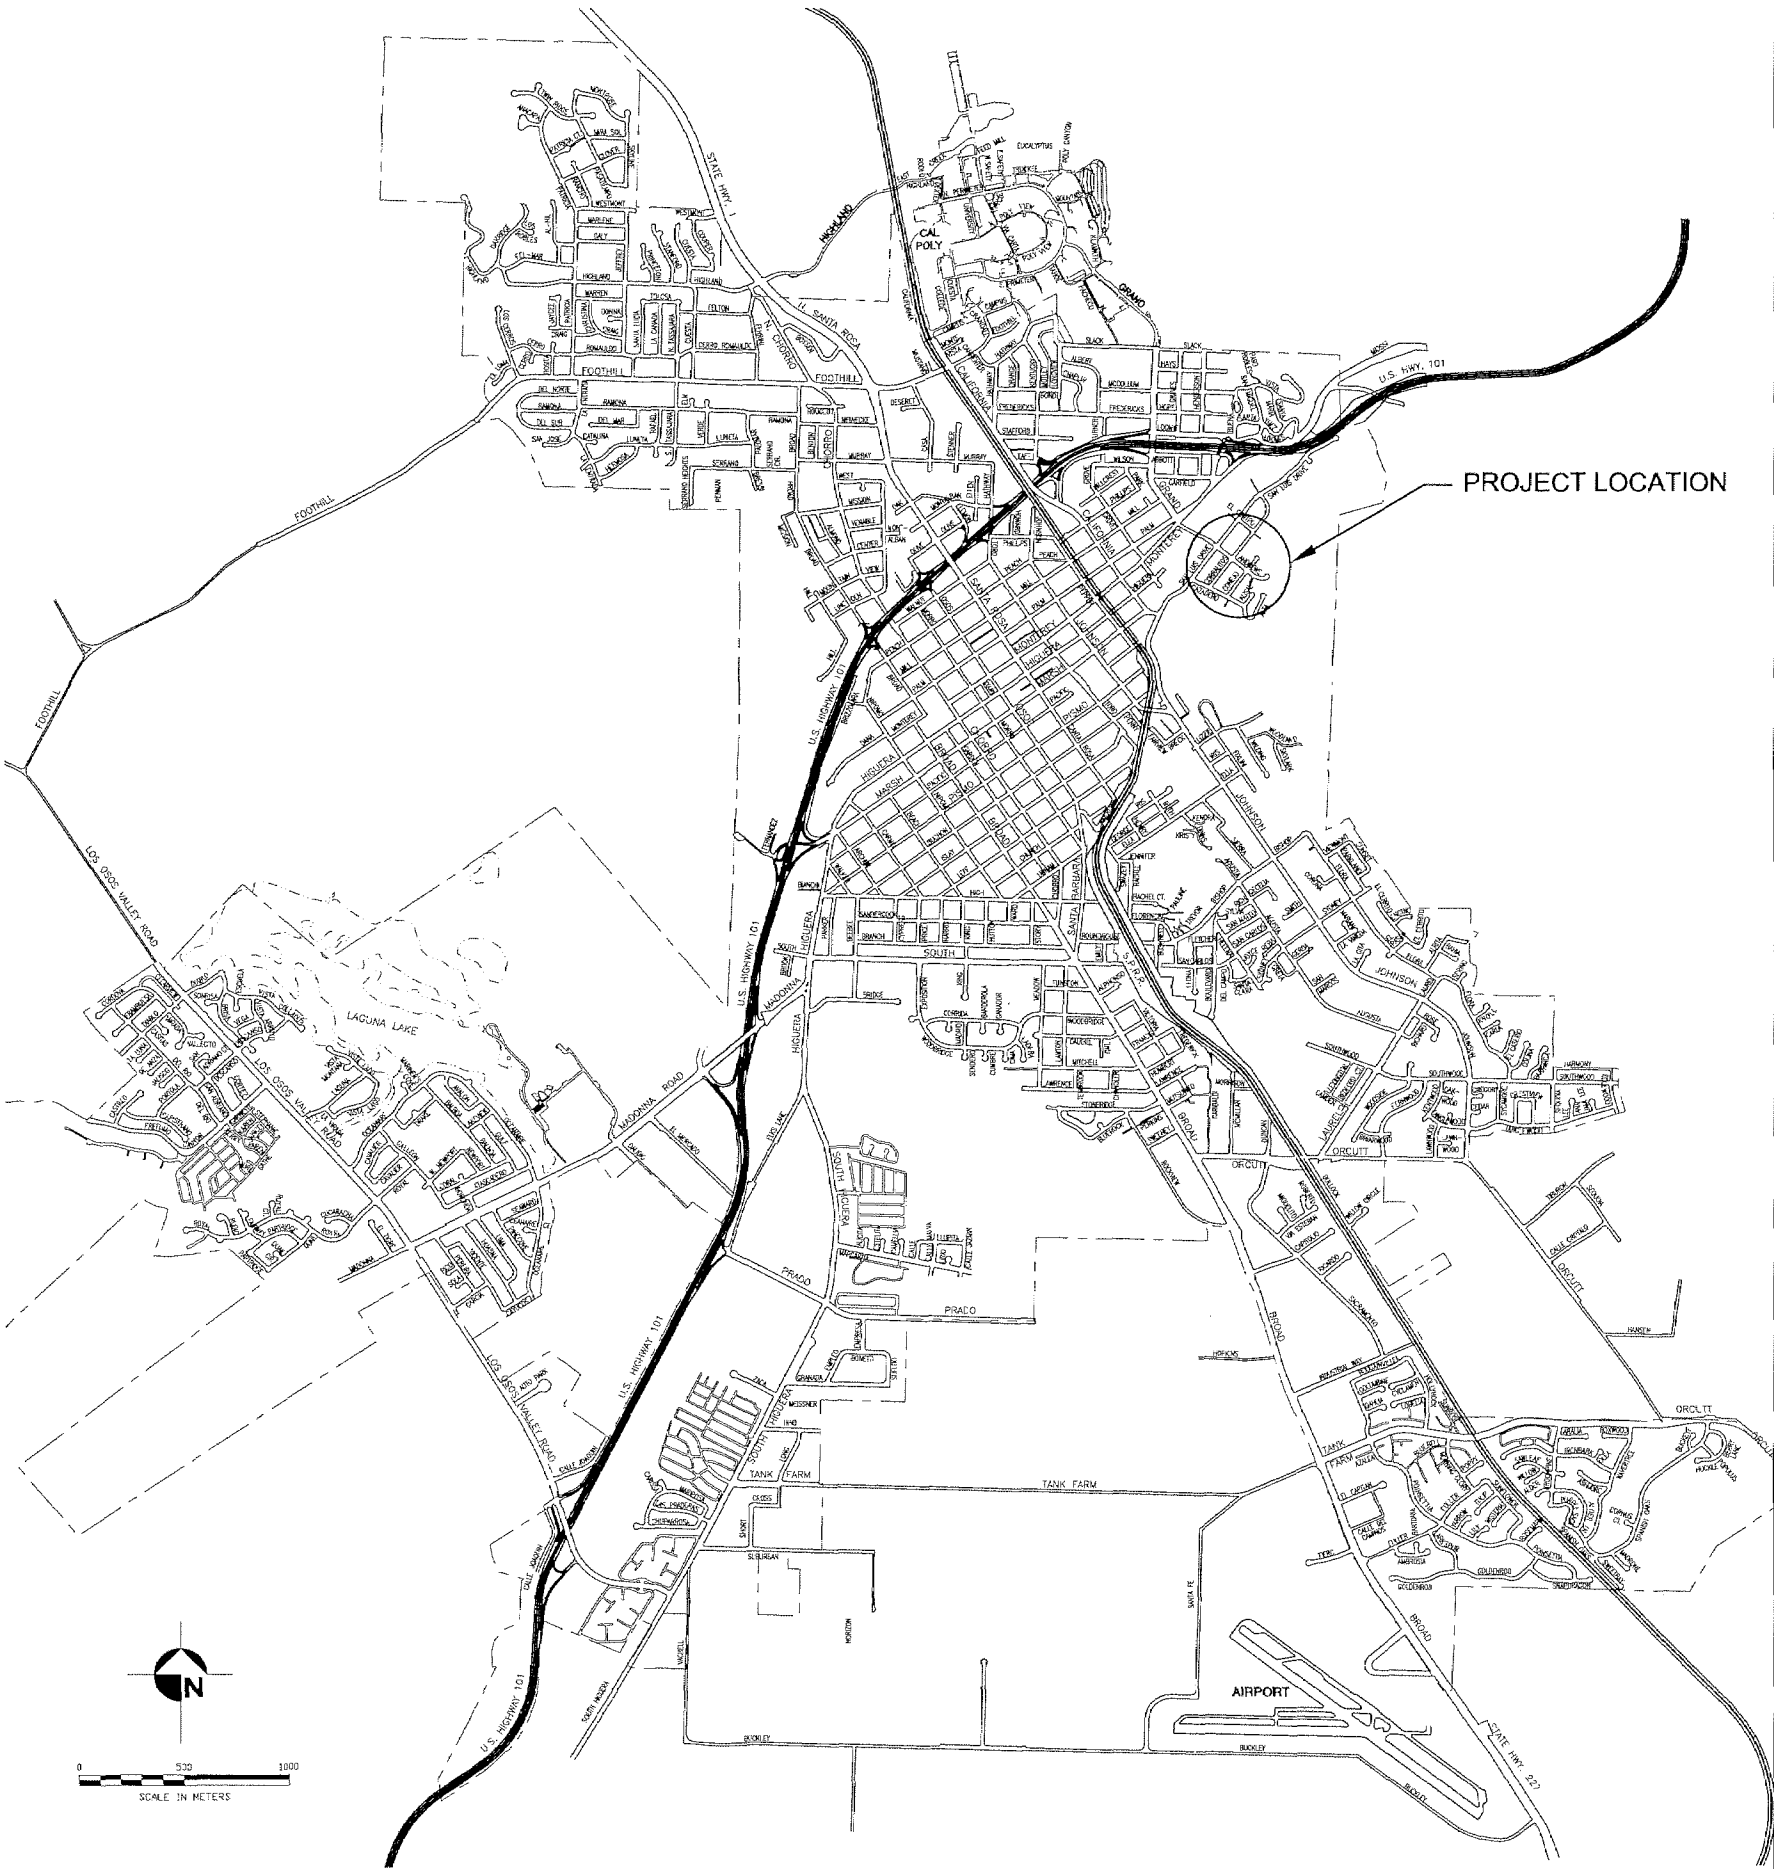

index to plans

sheet no.	description
1	COVER SHEET
2	PLAN AND PROFILE (STA 0+00 TO 0+90)
3	PLAN AND PROFILE (STA 0+90 TO 2+40)
4	PLAN AND PROFILE (STA 2+40 TO END)
5	INLET STRUCTURE DETAILS
6	MANHOLE STRUCTURE DETAILS
7	OUTLET STRUCTURE DETAILS
8	RESURFACING PLAN

city of
san luis obispo
san luis obispo county, california

ANDREWS - CONEJO
STORM DRAINAGE
IMPROVEMENTS



SPECIFICATION No. 99704B

APPROVED BY


Wayne A. Peterson
City Engineer

R.C.E. 18598

DATE
4/19/99

FILE NO./LOCATION
COVER_M.DWG

SHEET
1 of 8

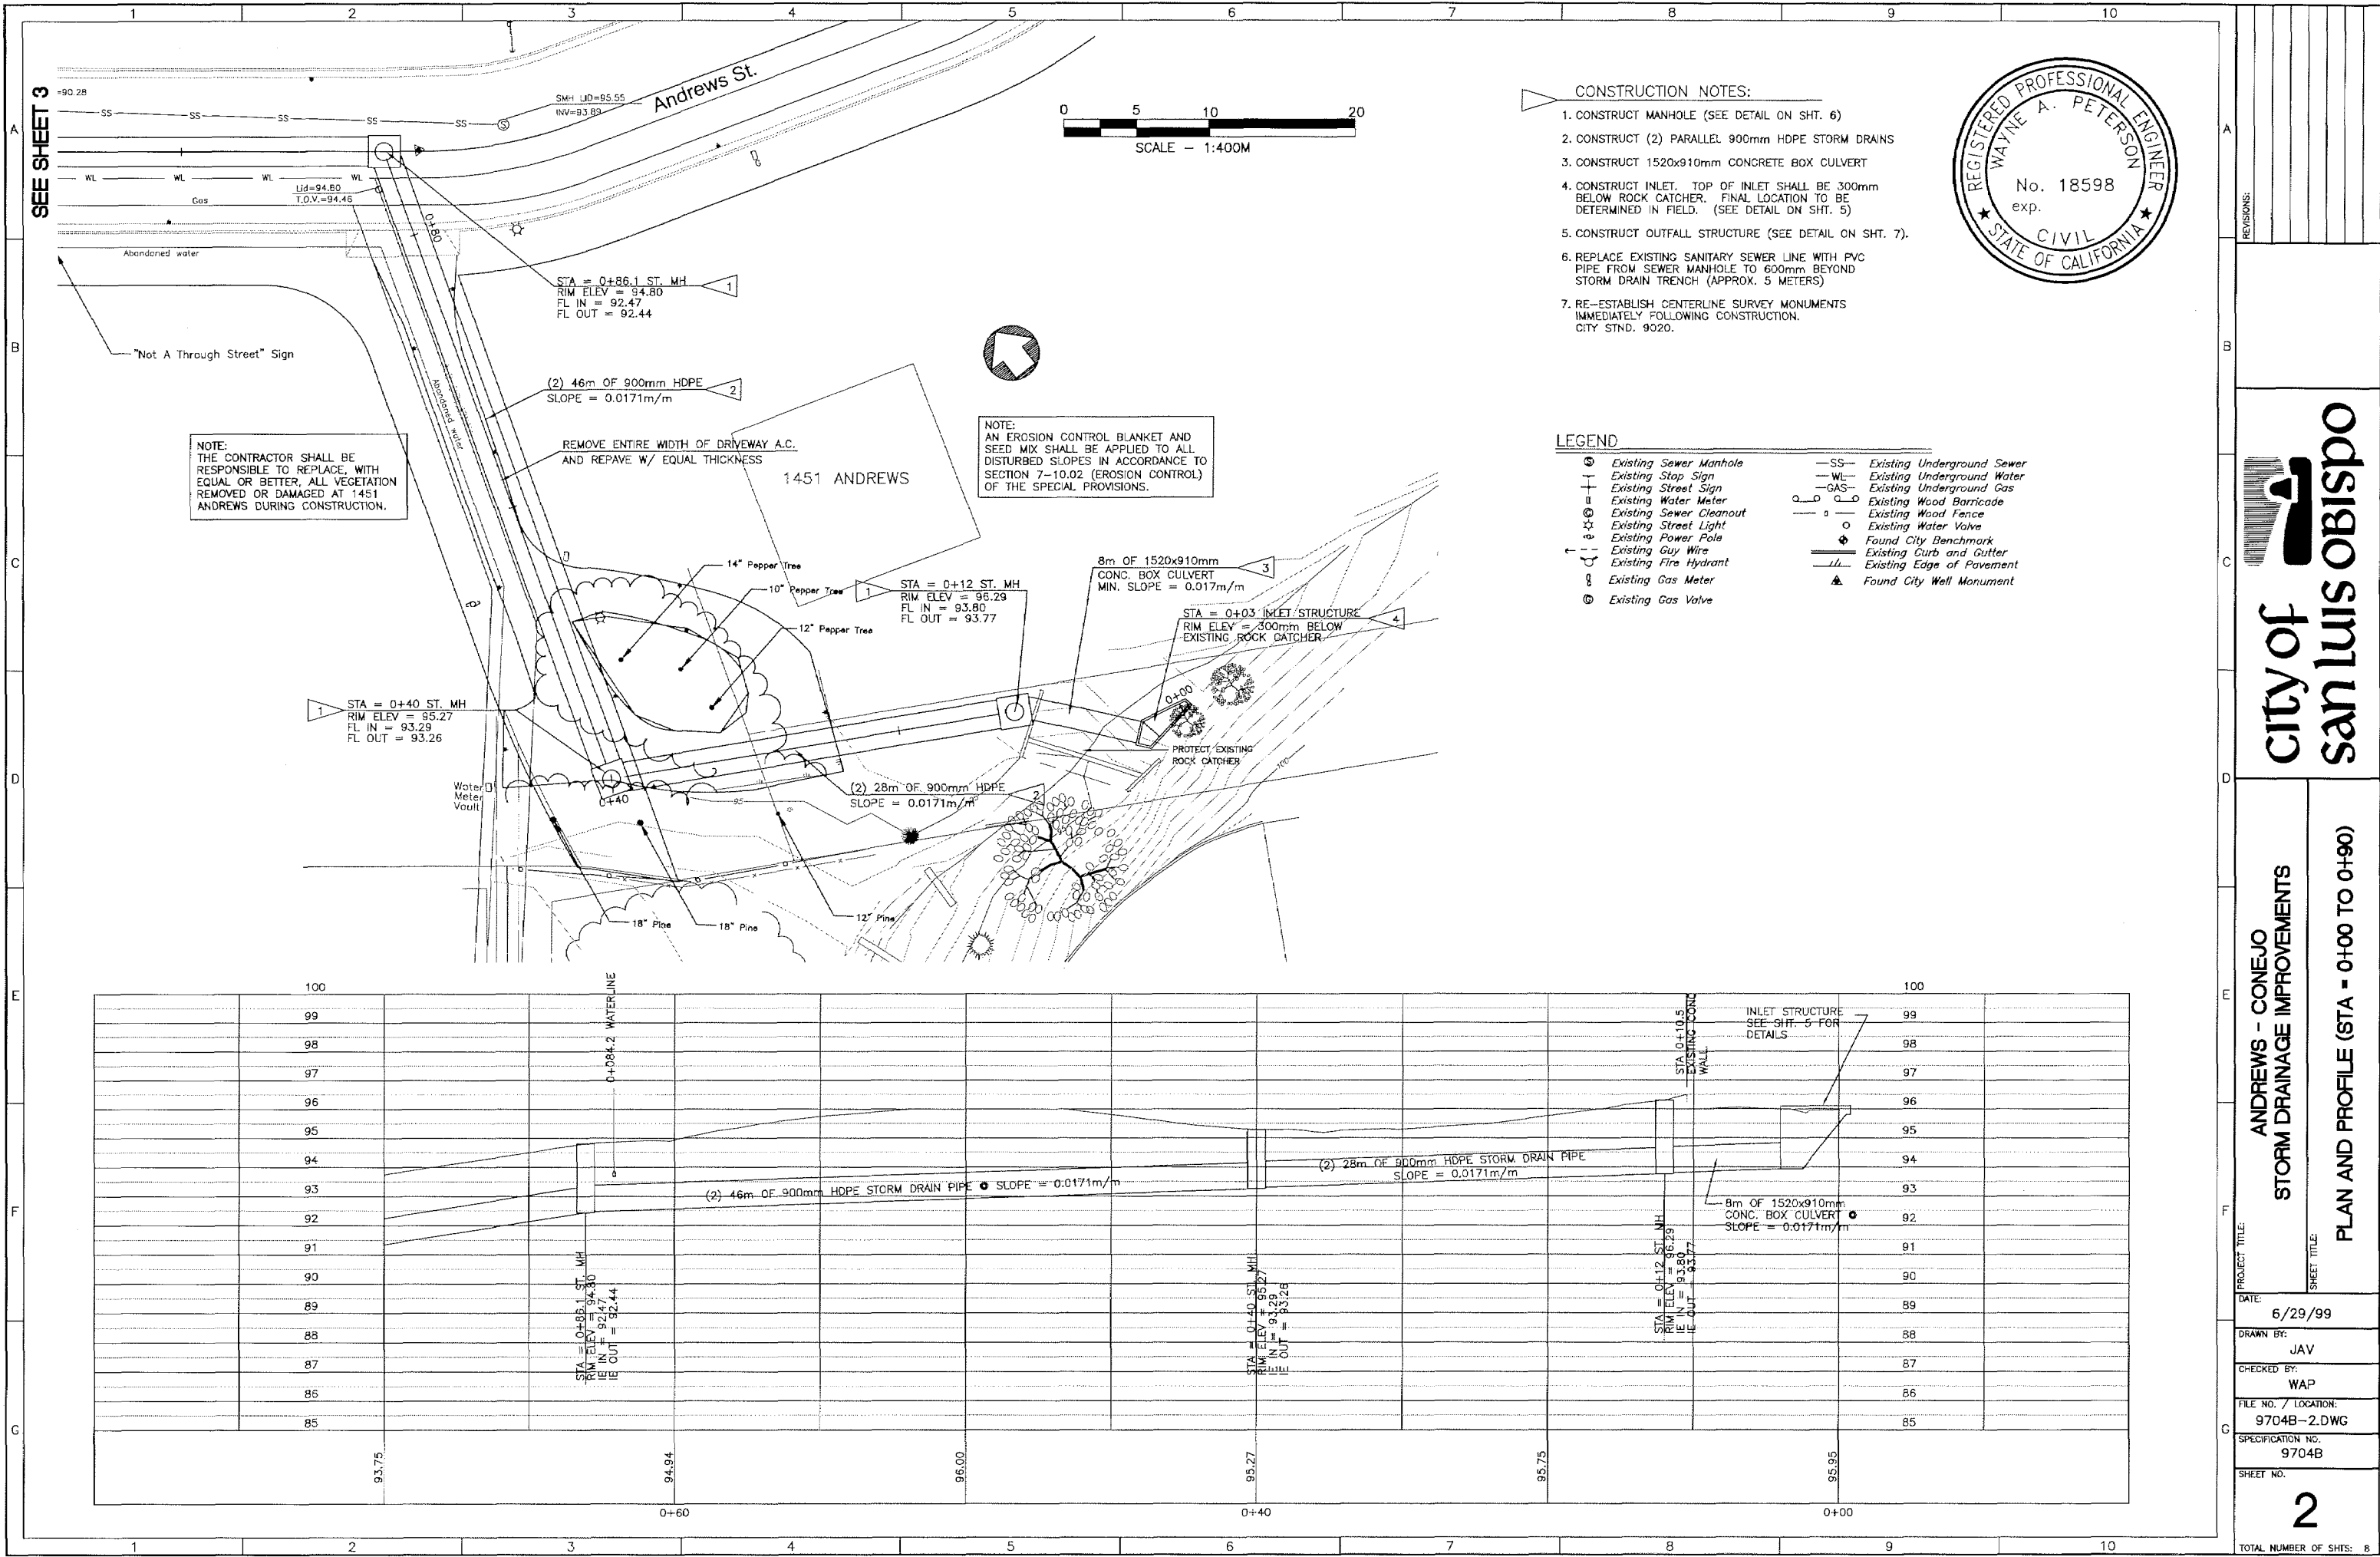

- CONSTRUCTION NOTES:
1. CONSTRUCT MANHOLE (SEE DETAIL ON SHT. 6)
 2. CONSTRUCT (2) PARALLEL 900mm HDPE STORM DRAINS
 3. CONSTRUCT 1520x910mm CONCRETE BOX CULVERT
 4. CONSTRUCT INLET. TOP OF INLET SHALL BE 300mm BELOW ROCK CATCHER. FINAL LOCATION TO BE DETERMINED IN FIELD. (SEE DETAIL ON SHT. 5)
 5. CONSTRUCT OUTFALL STRUCTURE (SEE DETAIL ON SHT. 7).
 6. REPLACE EXISTING SANITARY SEWER LINE WITH PVC PIPE FROM SEWER MANHOLE TO 600mm BEYOND STORM DRAIN TRENCH (APPROX. 5 METERS)
 7. RE-ESTABLISH CENTERLINE SURVEY MONUMENTS IMMEDIATELY FOLLOWING CONSTRUCTION. CITY STD. 9020.

- LEGEND
- Existing Sewer Manhole
 - Existing Stop Sign
 - Existing Street Sign
 - Existing Water Meter
 - Existing Sewer Cleanout
 - Existing Street Light
 - Existing Power Pole
 - Existing Guy Wire
 - Existing Fire Hydrant
 - Existing Gas Meter
 - Existing Gas Valve
 - Existing Underground Sewer
 - Existing Underground Water
 - Existing Underground Gas
 - Existing Wood Barricade
 - Existing Wood Fence
 - Existing Water Valve
 - Found City Benchmark
 - Existing Curb and Gutter
 - Existing Edge of Pavement
 - Found City Well Monument

city of
san luis obispo

PROJECT TITLE:
ANDREWS - CONEJO
STORM DRAINAGE IMPROVEMENTS

SHEET TITLE:
PLAN AND PROFILE (STA = 0+00 TO 0+90)

DATE:
6/29/99

DRAWN BY:
JAV


CHECKED BY:
WAP


FILE NO. / LOCATION:
9704B-2.DWG

SPECIFICATION NO.
9704B

SHEET NO.
2

TOTAL NUMBER OF SHTS: 8

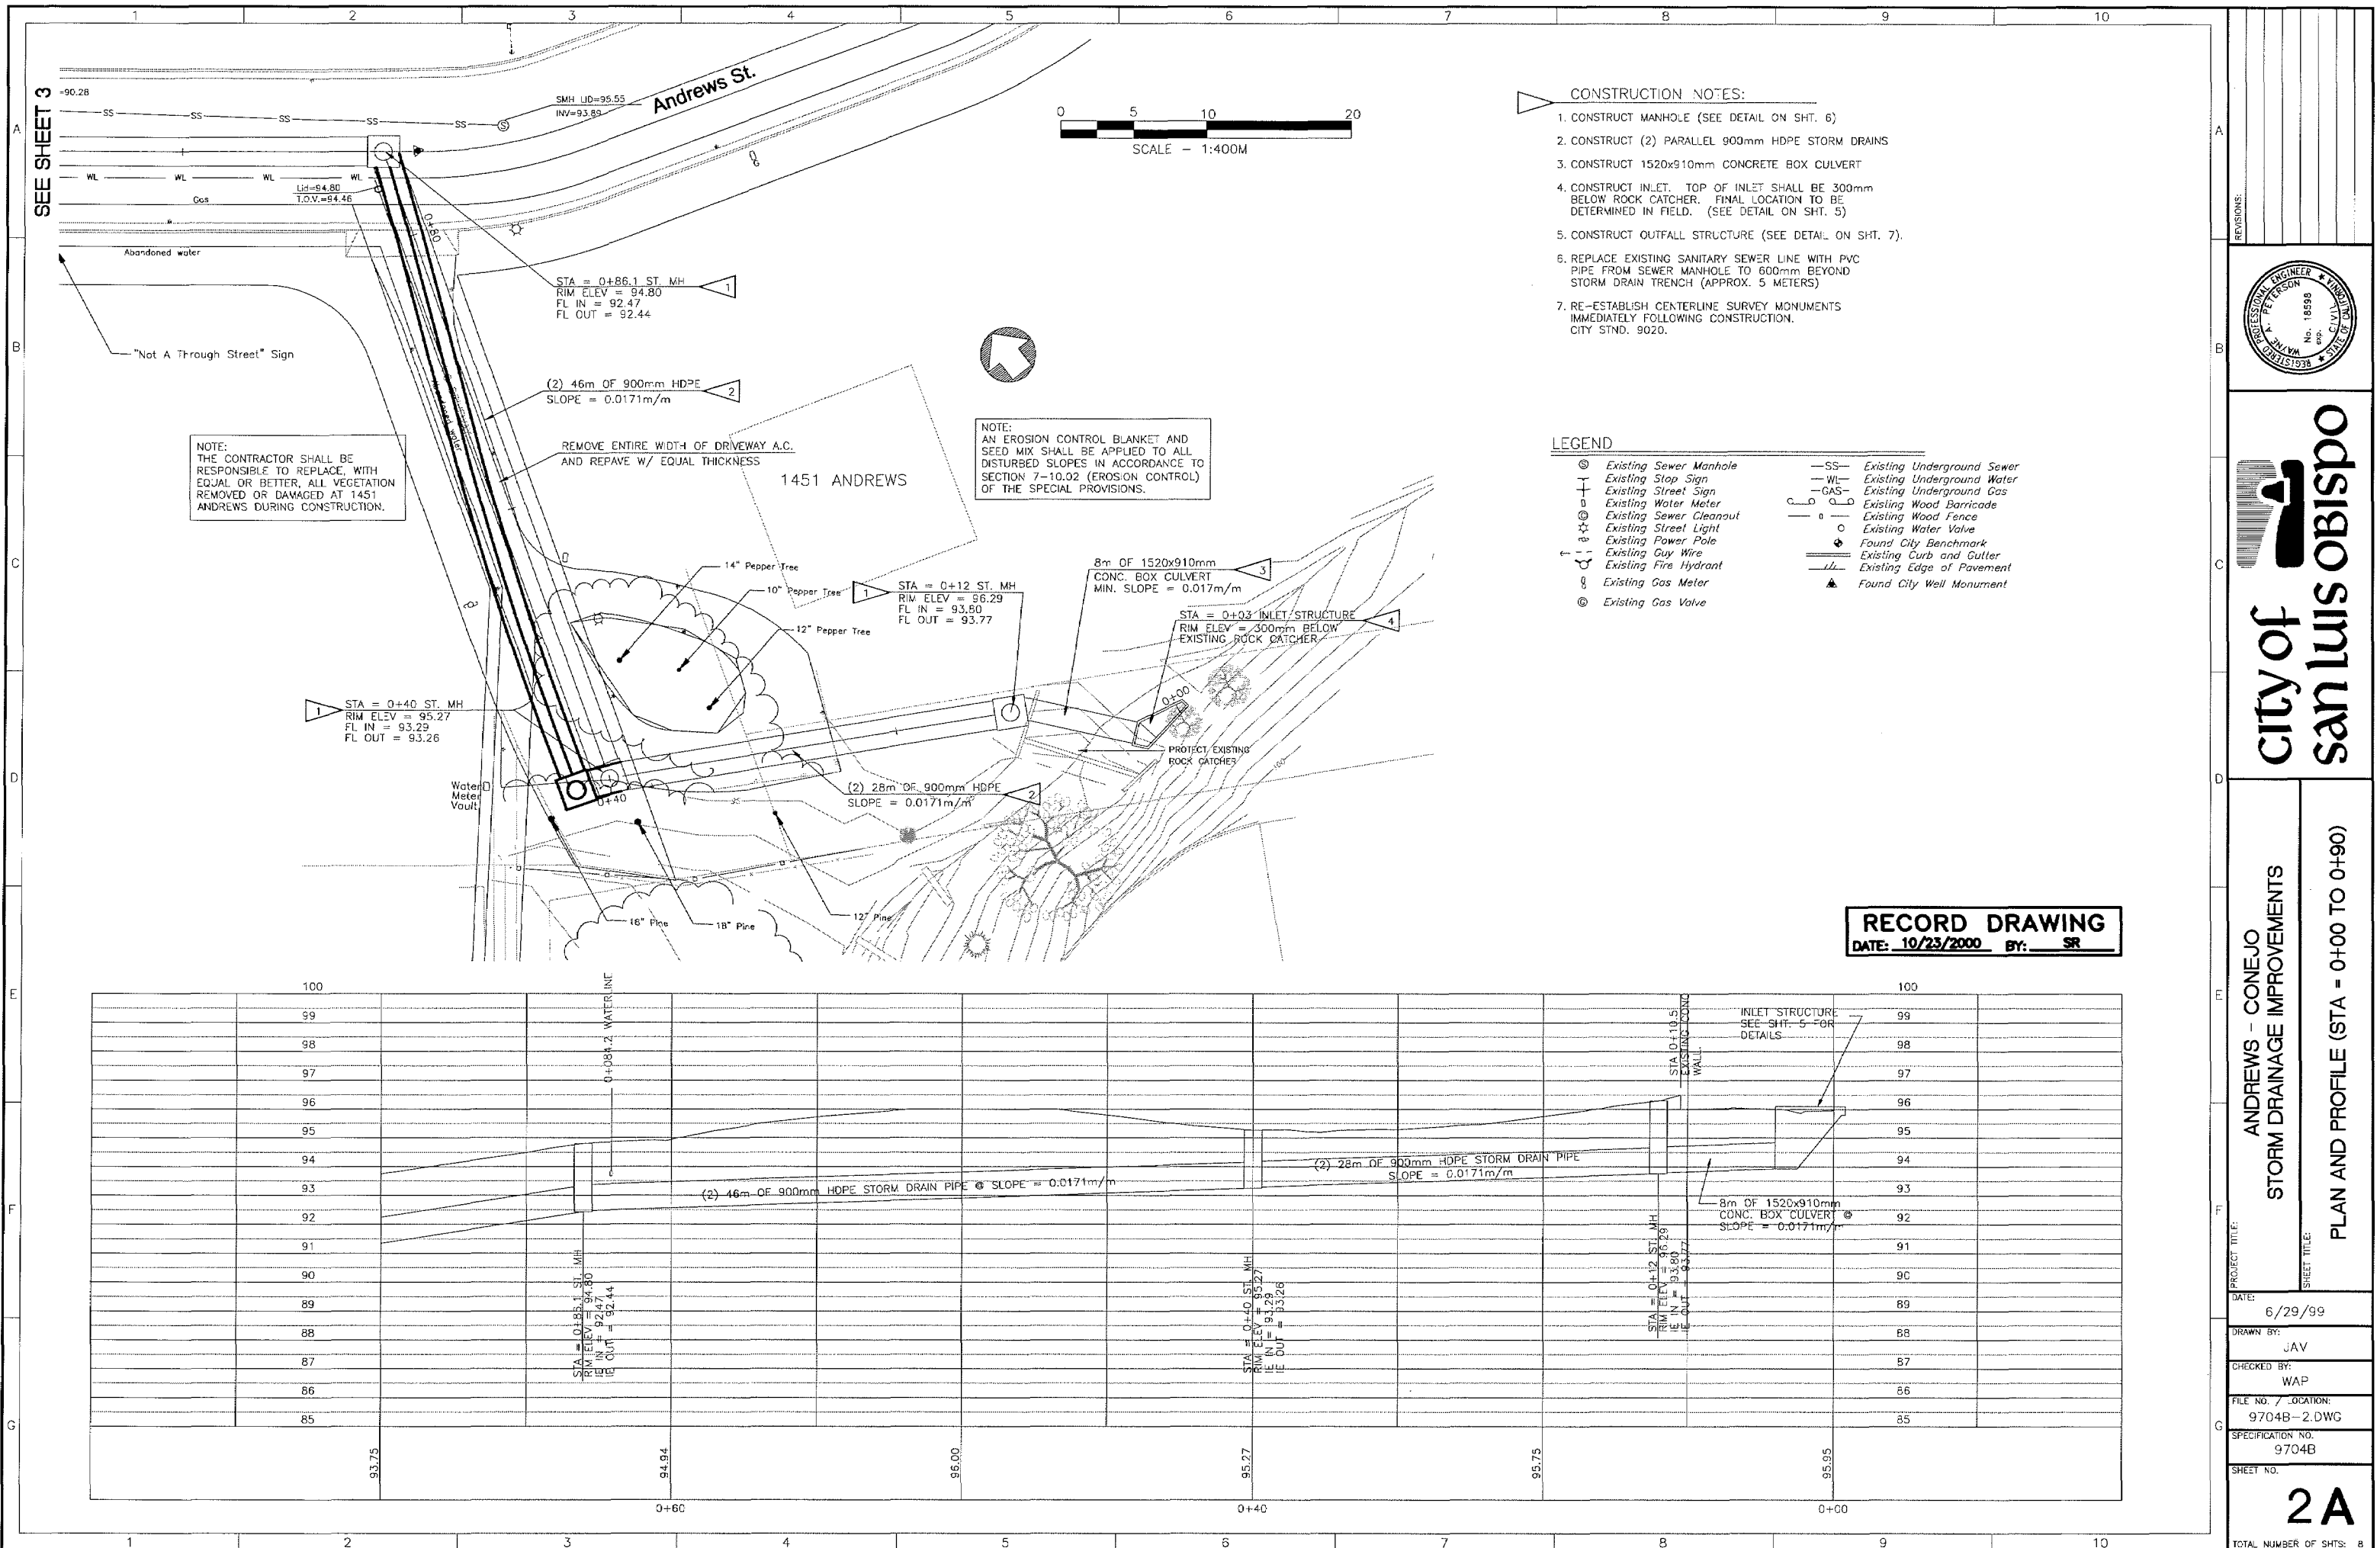

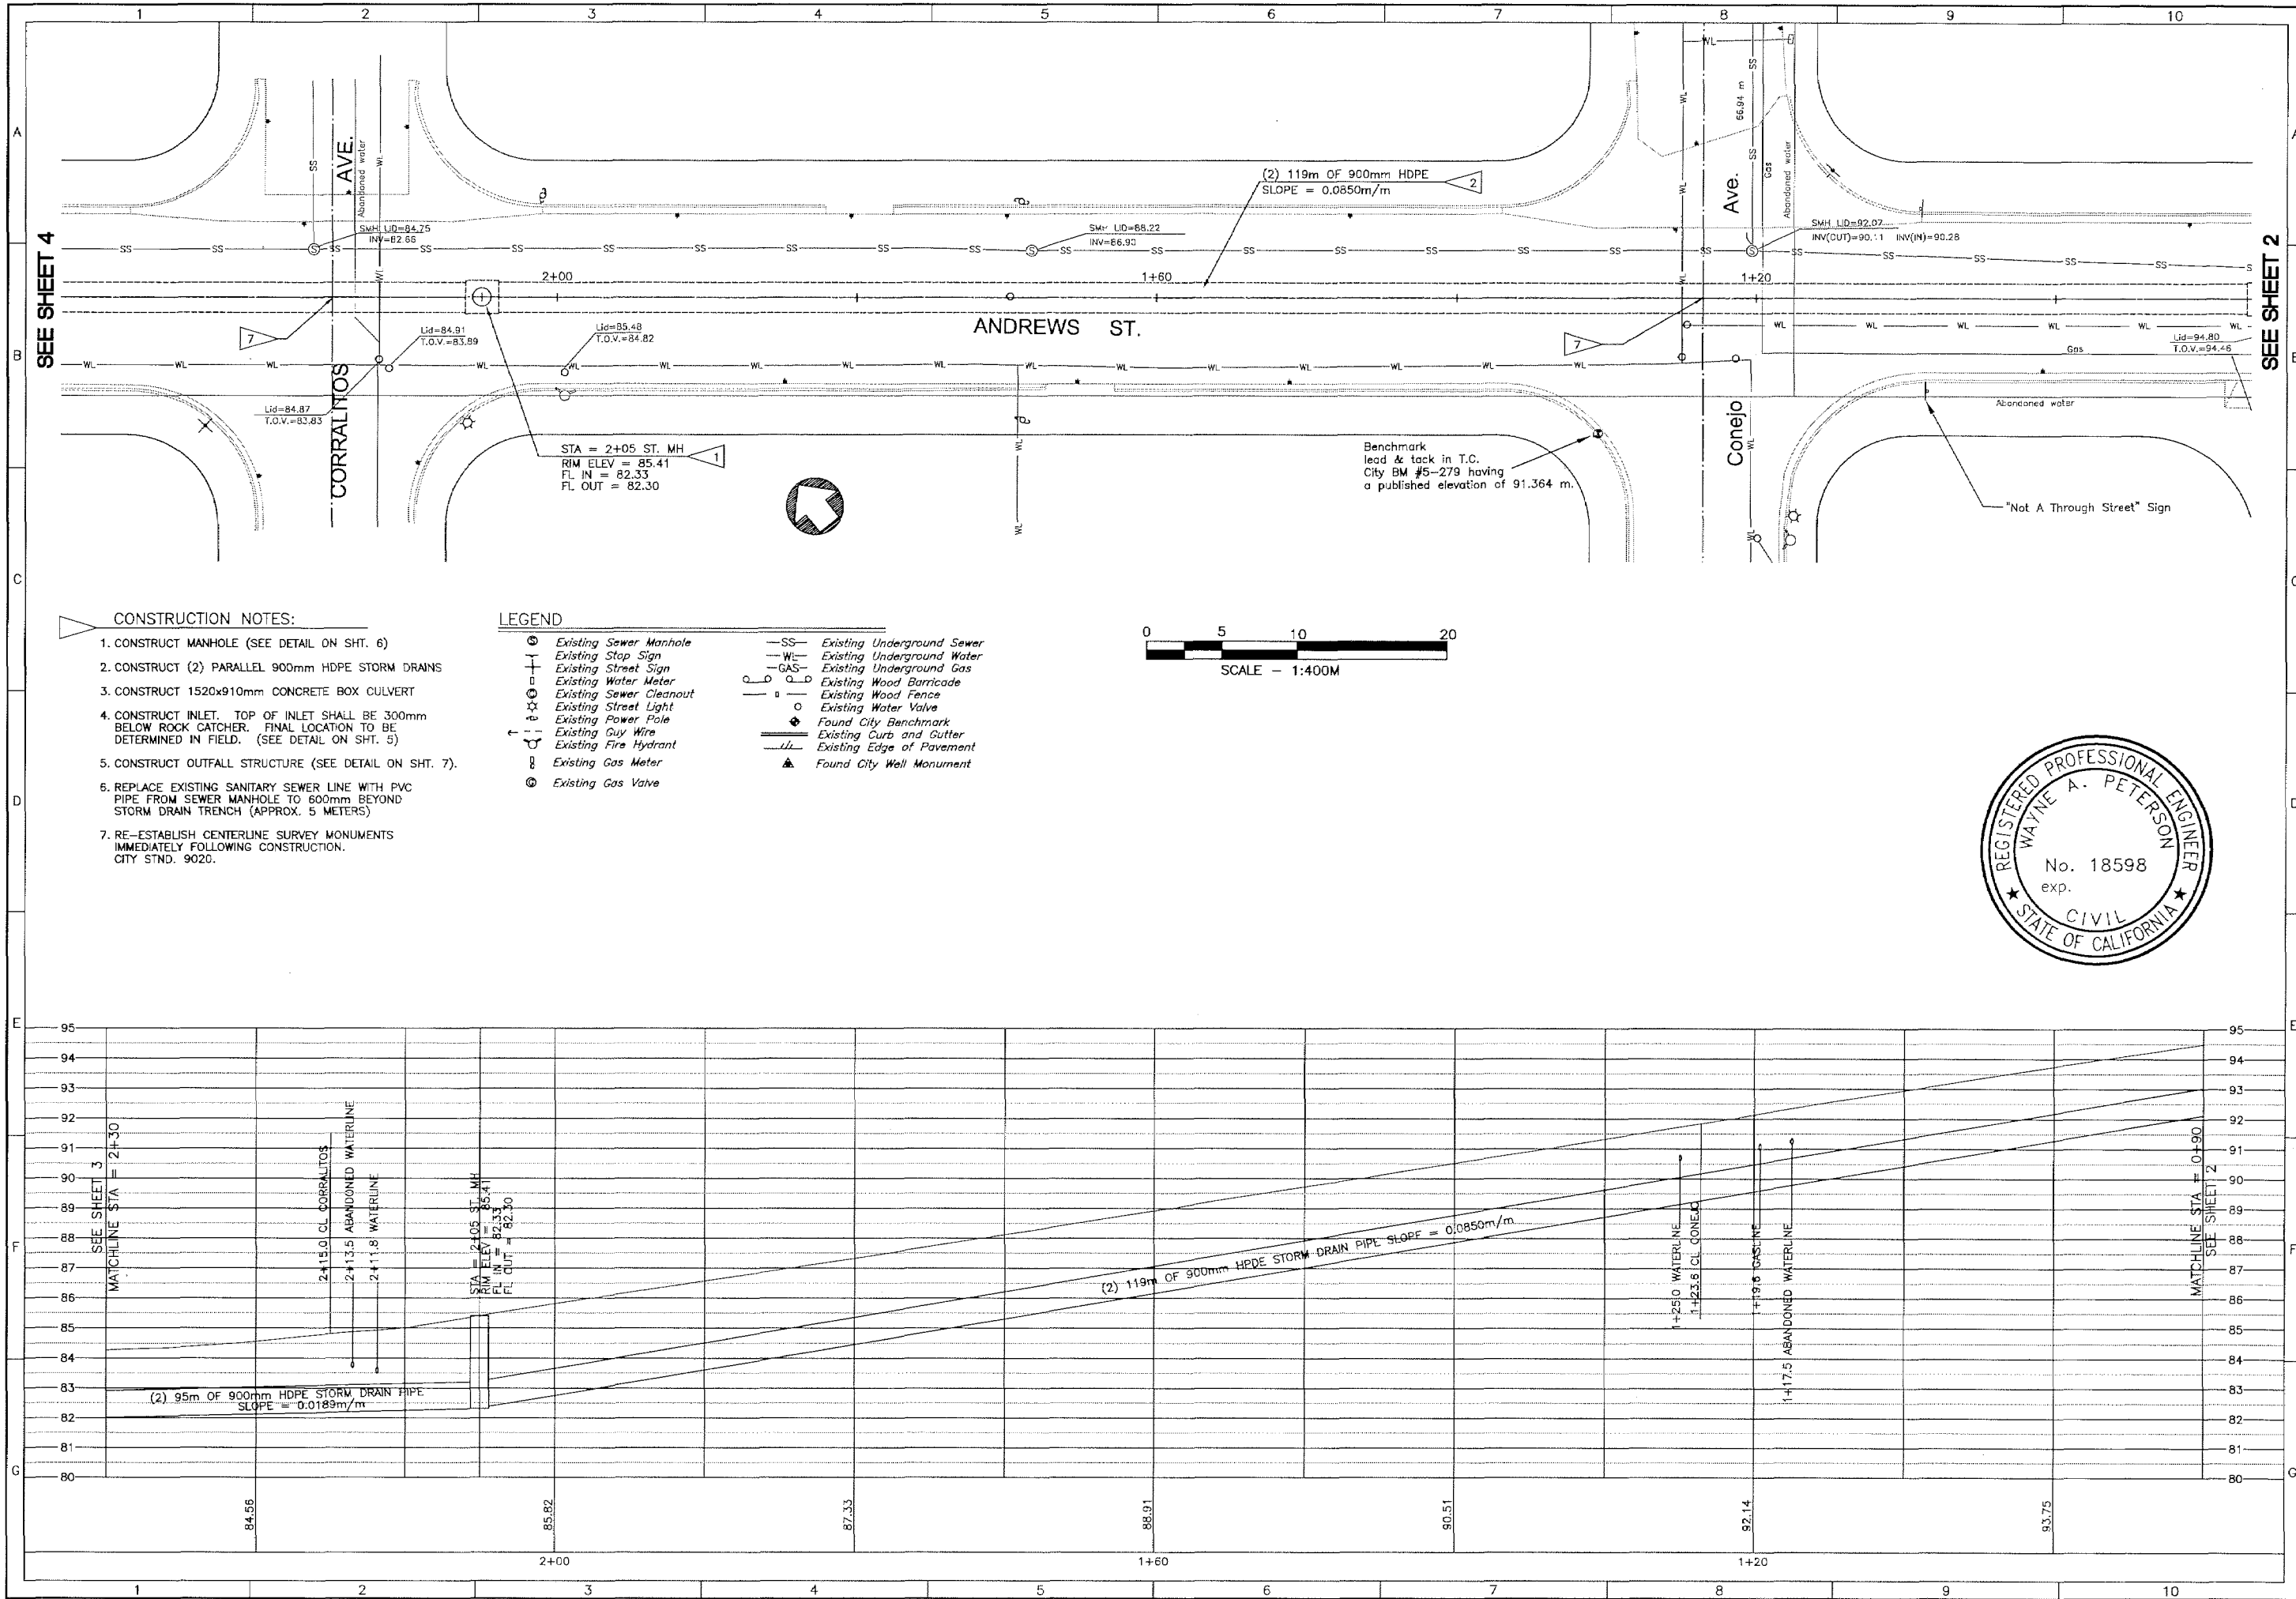


CONSTRUCTION NOTES:

1. CONSTRUCT MANHOLE (SEE DETAIL ON SHT. 6)
2. CONSTRUCT (2) PARALLEL 900mm HDPE STORM DRAINS
3. CONSTRUCT 1520x910mm CONCRETE BOX CULVERT
4. CONSTRUCT INLET. TOP OF INLET SHALL BE 300mm BELOW ROCK CATCHER. FINAL LOCATION TO BE DETERMINED IN FIELD. (SEE DETAIL ON SHT. 5)
5. CONSTRUCT OUTFALL STRUCTURE (SEE DETAIL ON SHT. 7).
6. REPLACE EXISTING SANITARY SEWER LINE WITH PVC PIPE FROM SEWER MANHOLE TO 600mm BEYOND STORM DRAIN TRENCH (APPROX. 5 METERS)
7. RE-ESTABLISH CENTERLINE SURVEY MONUMENTS IMMEDIATELY FOLLOWING CONSTRUCTION. CITY STD. 9020.

LEGEND


- | | |
|-------------------------|---------------------------|
| Existing Sewer Manhole | Existing Undergroud Sewer |
| Existing Stop Sign | Existing Undergroud Water |
| Existing Street Sign | Existing Undergroud Gas |
| Existing Water Meter | Existing Wood Barricade |
| Existing Sewer Cleanout | Existing Wood Fence |
| Existing Street Light | Existing Water Valve |
| Existing Power Pole | Found City Benchmark |
| Existing Guy Wire | Existing Curb and Gutter |
| Existing Fire Hydrant | Existing Edge of Pavement |
| Existing Gas Meter | Found City Well Monument |
| Existing Gas Valve | |

 

City of
san luis obispo

ANDREWS - CONEJO
STORM DRAINAGE IMPROVEMENTS
PLAN AND PROFILE (STA 0+80 TO 2+40)

PROJECT TITLE:
DATE: 6/29/99
DRAWN BY: JAV
CHECKED BY: WAP
FILE NO. / LOCATION: 9704B-3.DWG
SPECIFICATION NO. 9704B
SHEET NO. 3
TOTAL NUMBER OF SHTS: 8

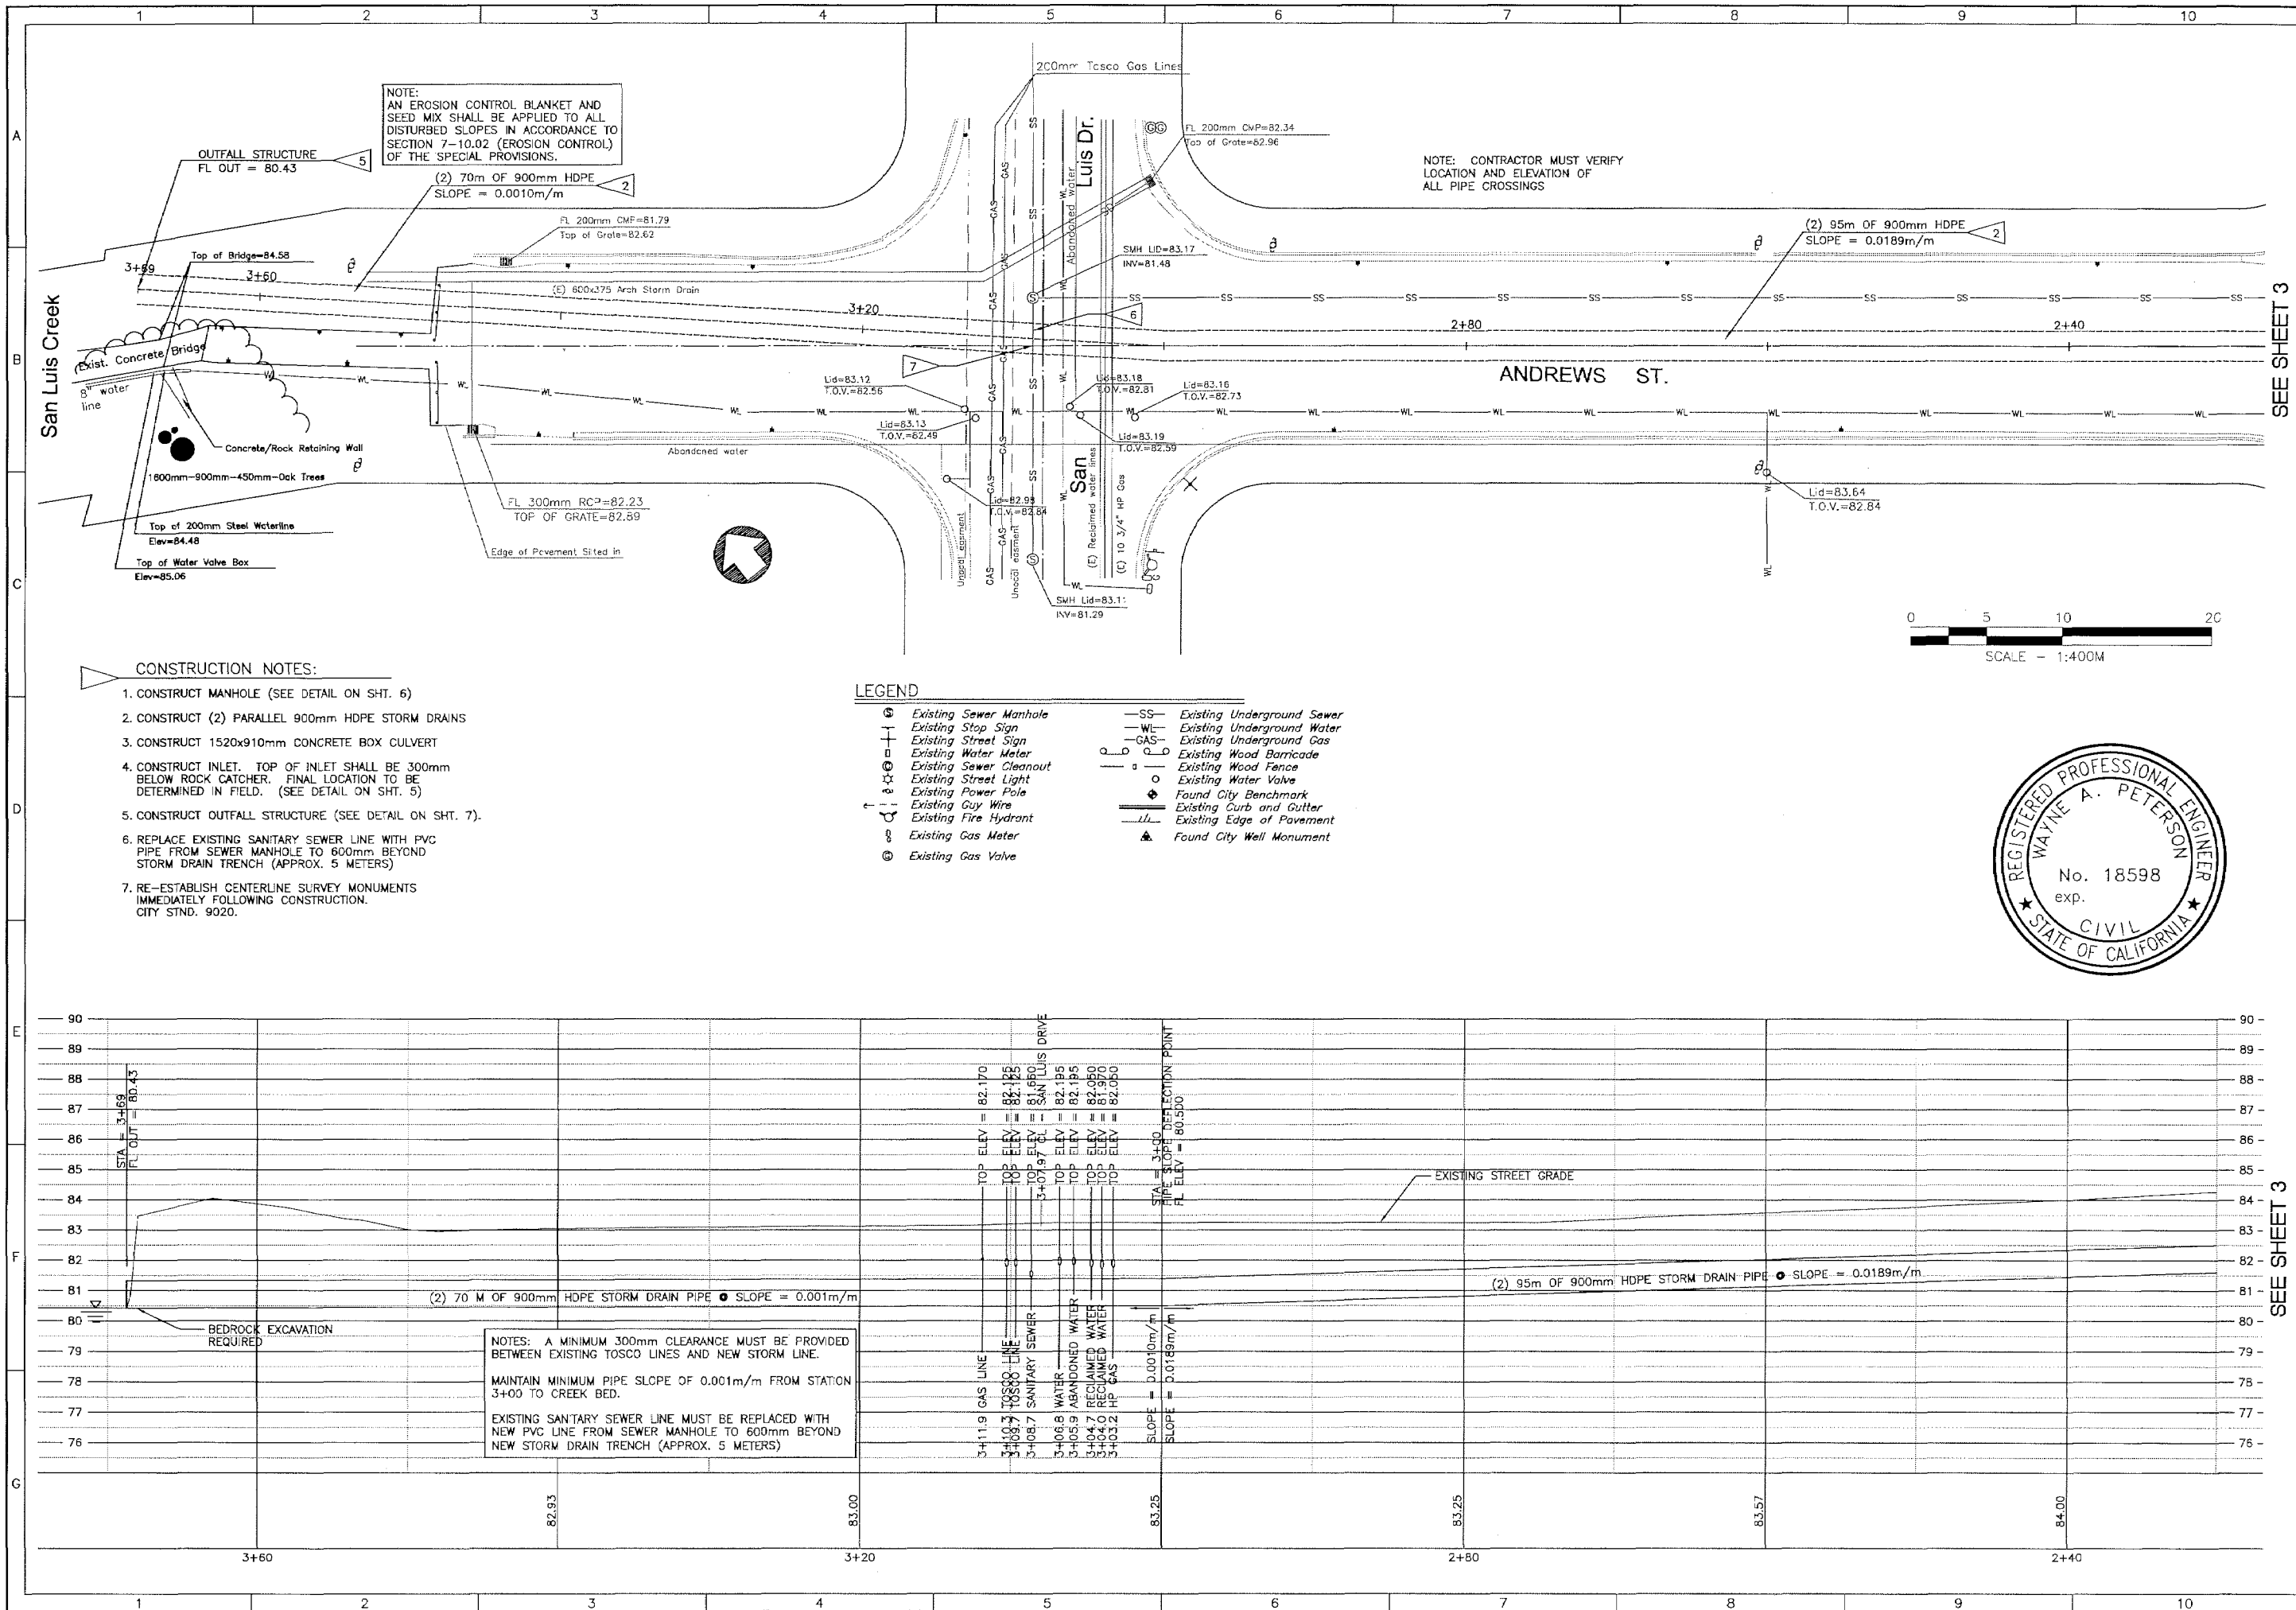


city of san luis obispo


ANDREWS - CONEJO
STORM DRAINAGE IMPROVEMENTS

PLAN AND PROFILE (STA = 2+40 TO END)

PROJECT TITLE:
DATE: 6/29/99
DRAWN BY: JAV
CHECKED BY: WAP
FILE NO. / LOCATION: 9704B-4.DWG
SPECIFICATION NO. 9704B
SHEET NO. 4
TOTAL NUMBER OF SHTS: 8

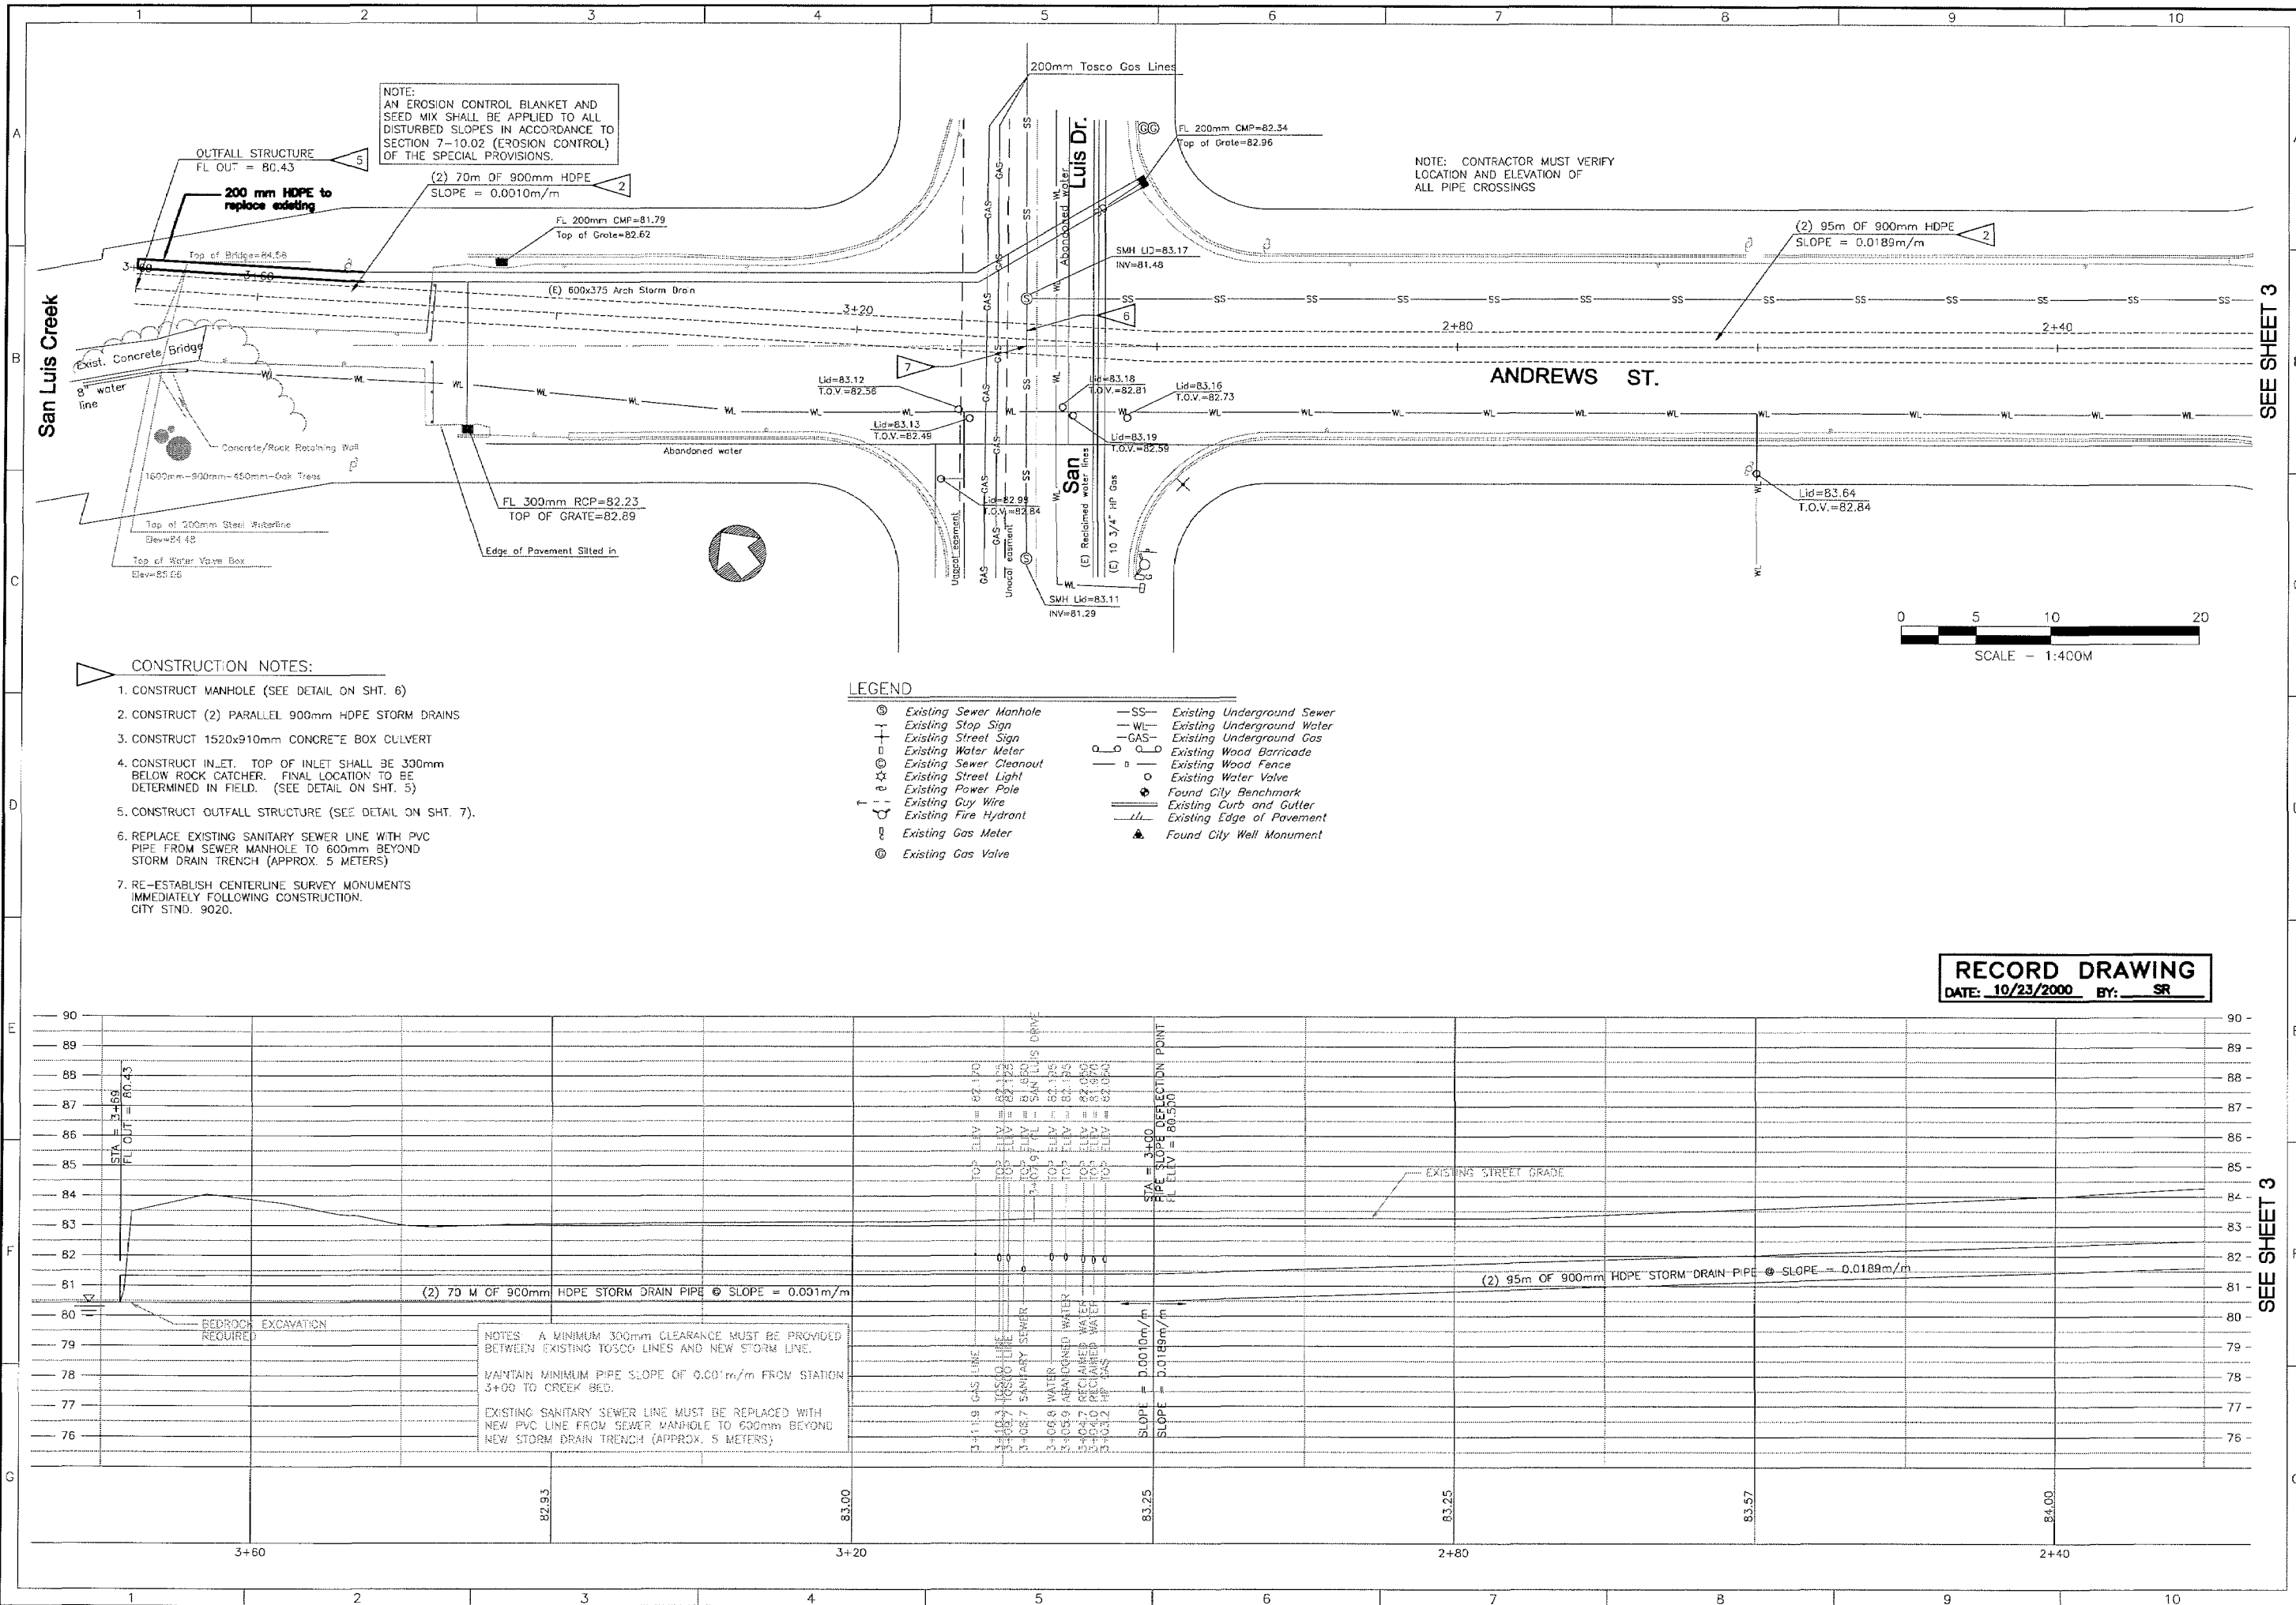

REVISIONS:

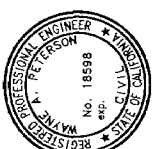

city of
san luis obispo


FILE	DATE	BY	NO.	DESCRIPTION
				ANDREWS - CONEJO STORM DRAINAGE IMPROVEMENTS
				PLAN AND PROFILE (STA = 2+40 TO END)


PROJECT TITLE:

DATE:	6/29/99
DRAWN BY:	JAV
CHECKED BY:	WAP
FILE NO. / LOCATION:	9704B-4.DWG
SPECIFICATION NO.	9704B
SHEET NO.	


4A

TOTAL NUMBER OF SHTS: 8

 


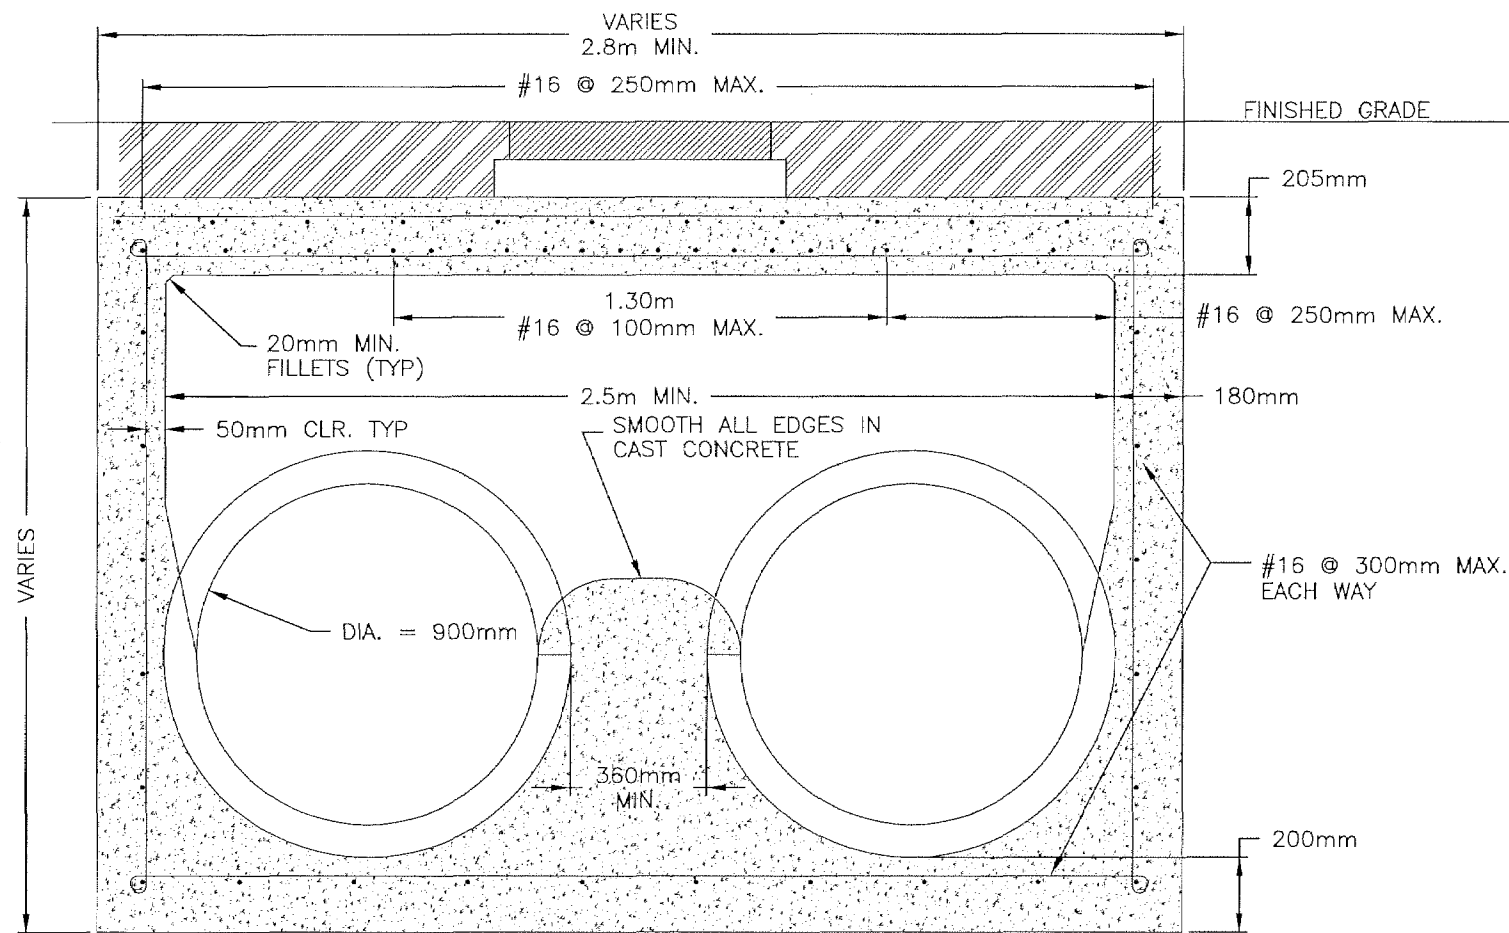

SECTION B-B
SCALE: 1:20m

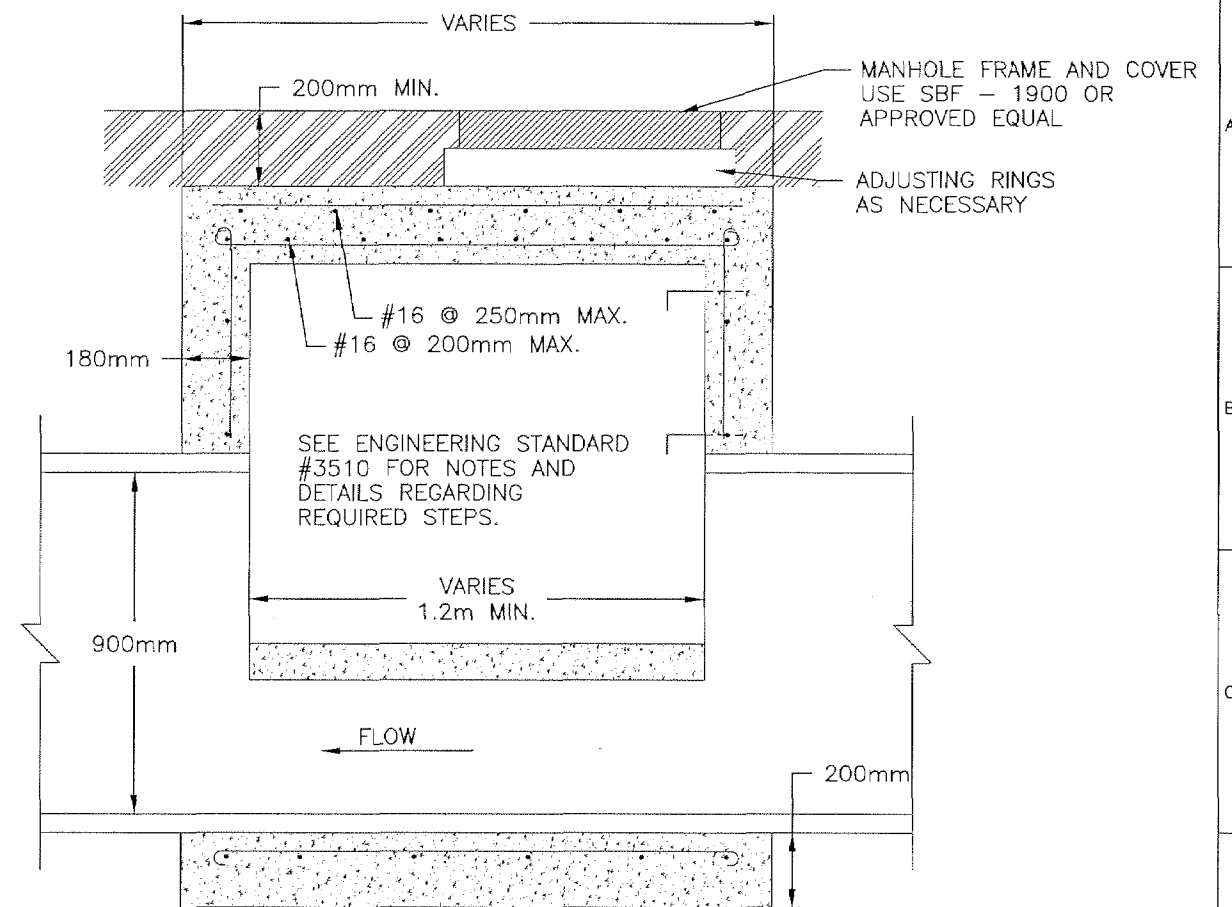

SECTION A-A
SCALE: 1:20m

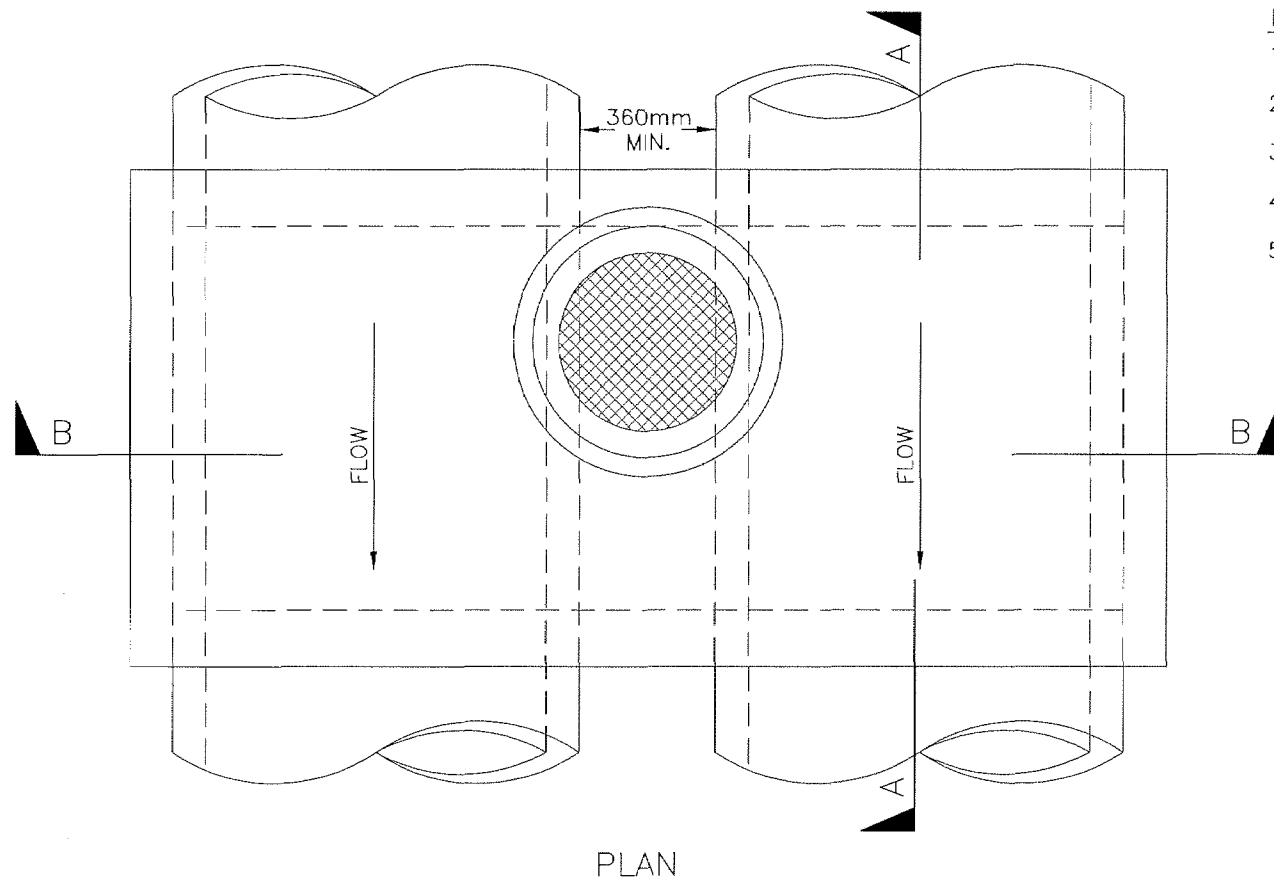

PLAN

NOTES:

1. MANHOLE INTERIORS SHALL HAVE SMOOTH TROWELED FINISH.
2. INLET AND OUTLET MAY BE IN ANY WALL.
3. MANHOLE #1 WILL HAVE 1520x910 CONC. BOX CULVERT INLET.
4. MAXIMUM ADJUSTING RINGS HEIGHT = 600mm.
5. APPROVED EQUAL PRE-CAST MANHOLE MAY BE USED.



city of
san luis obispo

ANDREWS - CONEJO
STORM DRAINAGE IMPROVEMENTS
MANHOLE STRUCTURE DETAILS

PROJECT TITLE:
DATE: 6/30/99
DRAWN BY: JAV
CHECKED BY: WAP
FILE NO. / LOCATION: 9704B-6
SPECIFICATION NO.: 99704B
SHEET NO.: 6


TOTAL NUMBER OF SHTS: 8

EROSION CONTROL AND LANDSCAPING MEASURES


EROSION CONTROL BLANKET AND SEED MIX SHALL BE APPLIED TO ALL DISTURBED SLOPES. PRIOR TO PLACEMENT OF EROSION CONTROL BLANKET, THE DISTURBED SLOPES SHALL BE SEEDED WITH THE FOLLOWING SEED MIX AND CALIFORNIA BLACKBERRY (*RUBUS URSINUS*)

SEED (PERCENT MINIMUM PURITY AND GERMINATION)	KG per 1000 M2
Blando Brome — <i>Bromus mollis</i> (95%, 85%)	2.5
Zorro Fescue — <i>Festuca megalura</i> (85%, 80%)	1.0
Rose Clover — <i>Trifolium hirtum</i> "Hykon" (95%, 90%)	3.5
inoculate with appropriate bacteria	0.5
California Poppy — <i>Eschscholzia californica</i> (95%, 75%)	0.5
Succulent Lupine — <i>Lupinus succulentus</i> (95%, 75%)	0.5

EROSION CONTROL AND LANDSCAPING MEASURES SHALL BE APPLIED TO ALL DISTURBED SLOPES

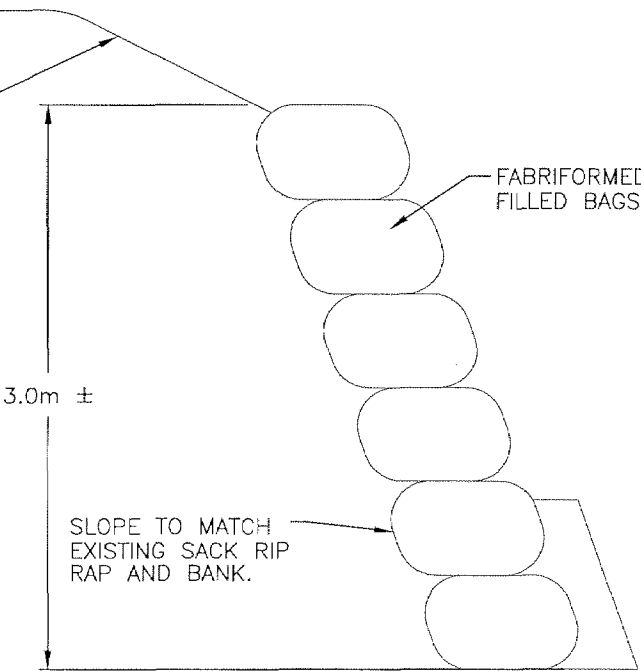

SIDE VIEW

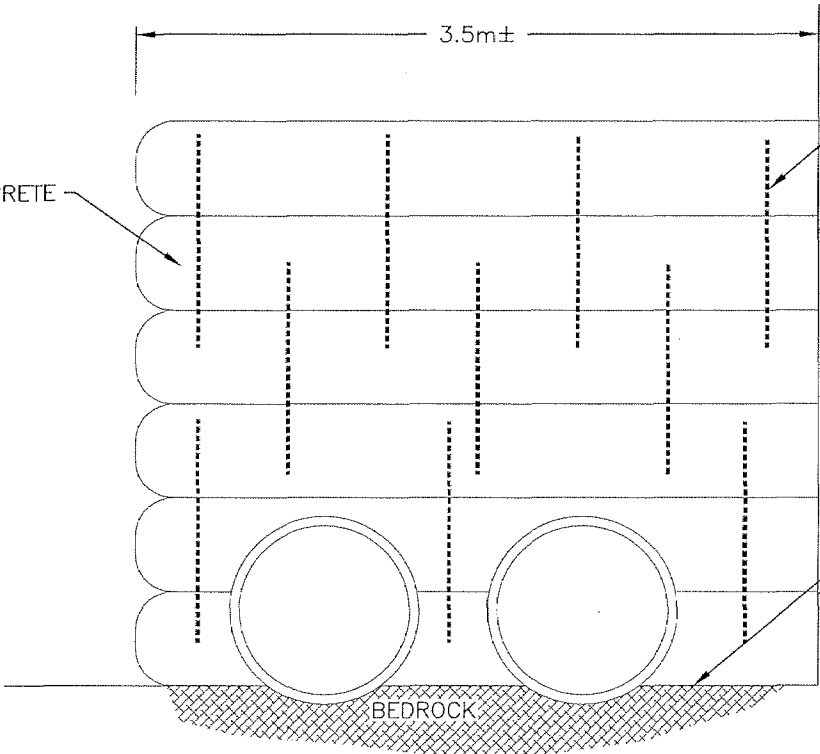

#16 DOWELS @ 1.0m O.C. MAX.
FINAL REBAR PLACEMENT MAY
BE MODIFIED AT ENGINEER'S
DISCRETION.

SACKS SHALL BE PLACED ON
BEDROCK OR COMPETENT MATERIAL.

NOTE:
BEDROCK EXCAVATION WILL BE
REQUIRED TO PLACE PIPE.



city of
san luis obispo

ANDREWS - CONEJO
STORM DRAINAGE IMPROVEMENTS

OUTLET STRUCTURE DETAILS

DATE: 7/1/99

DRAWN BY: JAV

CHECKED BY: WAP

FILE NO. / LOCATION:
9704B-7.DWG

SPECIFICATION NO.
99704B

SHEET NO.


7

TOTAL NUMBER OF SHTS: 8

EROSION CONTROL AND LANDSCAPING MEASURES

EROSION CONTROL BLANKET AND SEED MIX SHALL BE APPLIED TO ALL DISTURBED SLOPES. PRIOR TO PLACEMENT OF EROSION CONTROL BLANKET, THE DISTURBED SLOPES SHALL BE SEEDED WITH THE FOLLOWING SEED MIX AND CALIFORNIA BLACKBERRY (*RUBUS URSINUS*)

SEED (PERCENT MINIMUM PURITY AND GERMINATION)	KG per 1000 M2
Blando Brome - Bromus mollis (95%, 85%)	2.5
Zorro Fescue - Festuca megalura (85%, 80%)	1.0
Rose Clover - Trifolium hirtum "Hykon" (95%, 90%)	3.5
inoculate with appropriate bacteria	0.5
Californic Poppy - Eschscholzia californica (95%, 75%)	0.5
Succulent Lupine - Lupinus succulentus (95%, 75%)	0.5

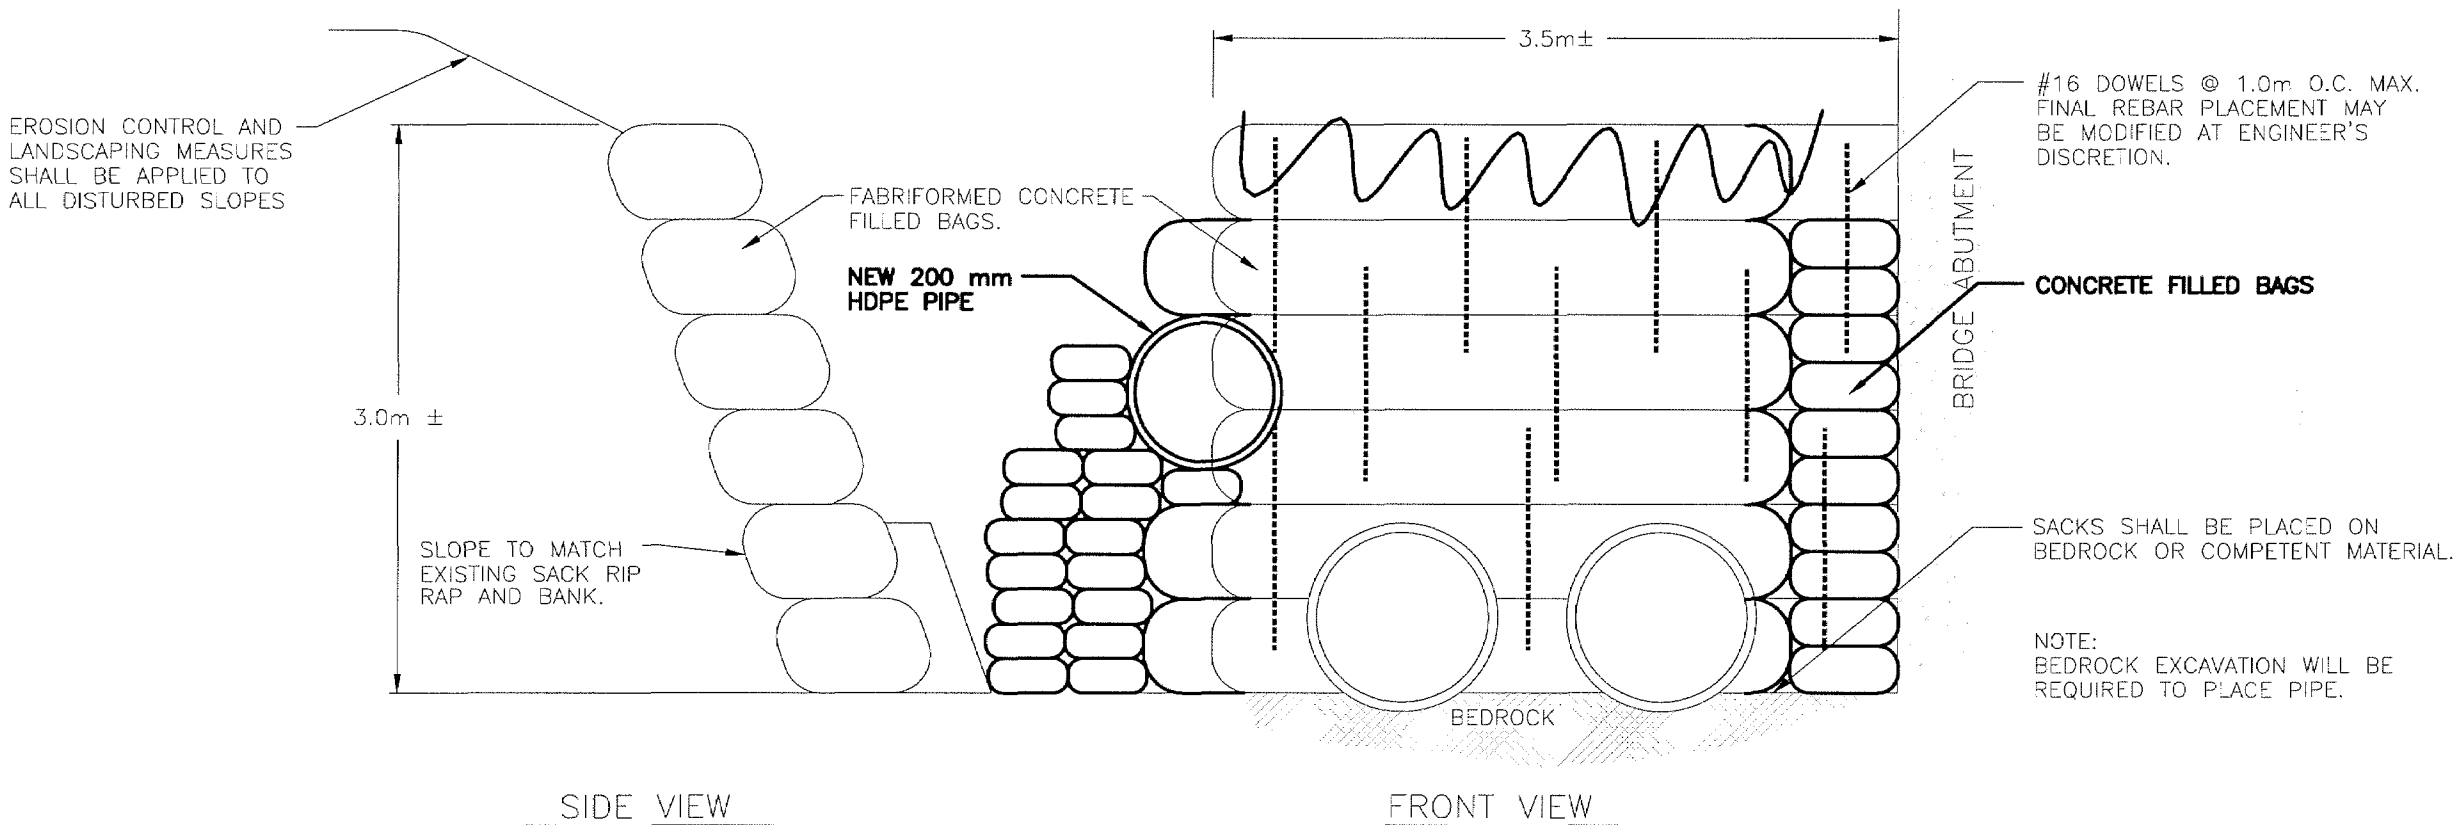


city of
san luis obispo


ANDREWS - CONEJO
STORM DRAINAGE IMPROVEMENTS
OUTLET STRUCTURE DETAILS

PROJECT TITLE:
DATE: 7/1/99
DRAWN BY: JAV
CHECKED BY: WAP
FILE NO. / LOCATION: 97C4B-7.DWG
SPECIFICATION NO. 99704B
SHEET NO.



7A
TOTAL NUMBER OF SHTS: 8

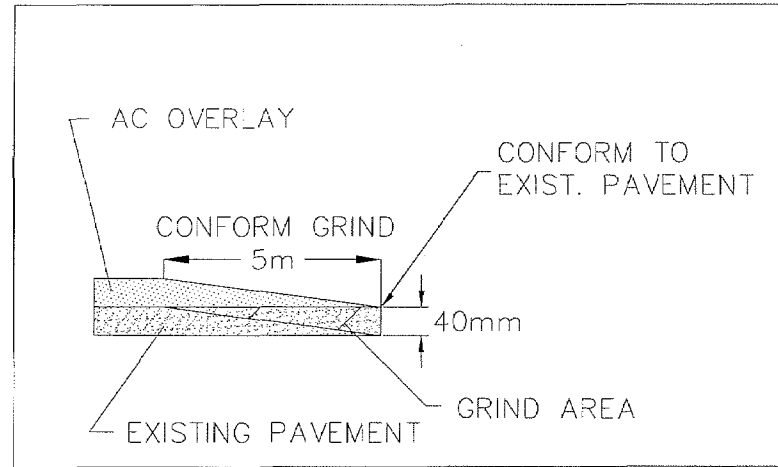


CONFORM DETAIL

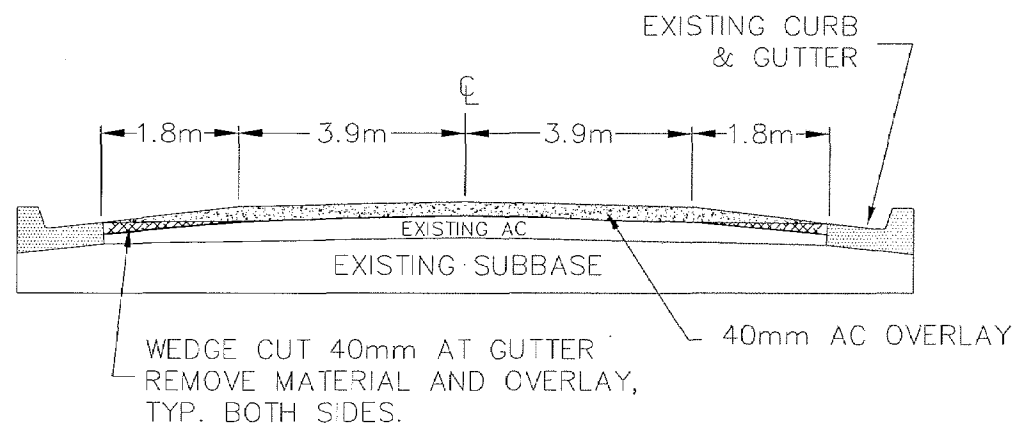

STREET CROSS-SECTION

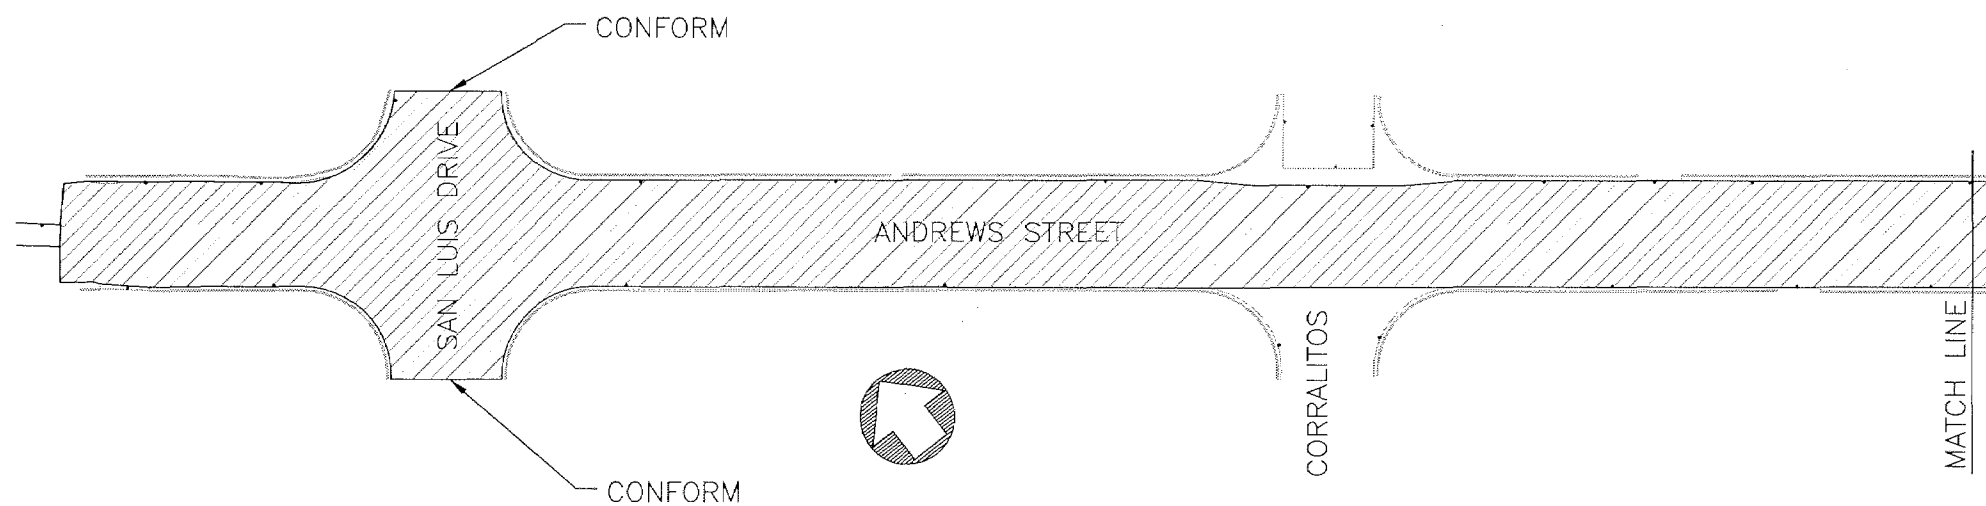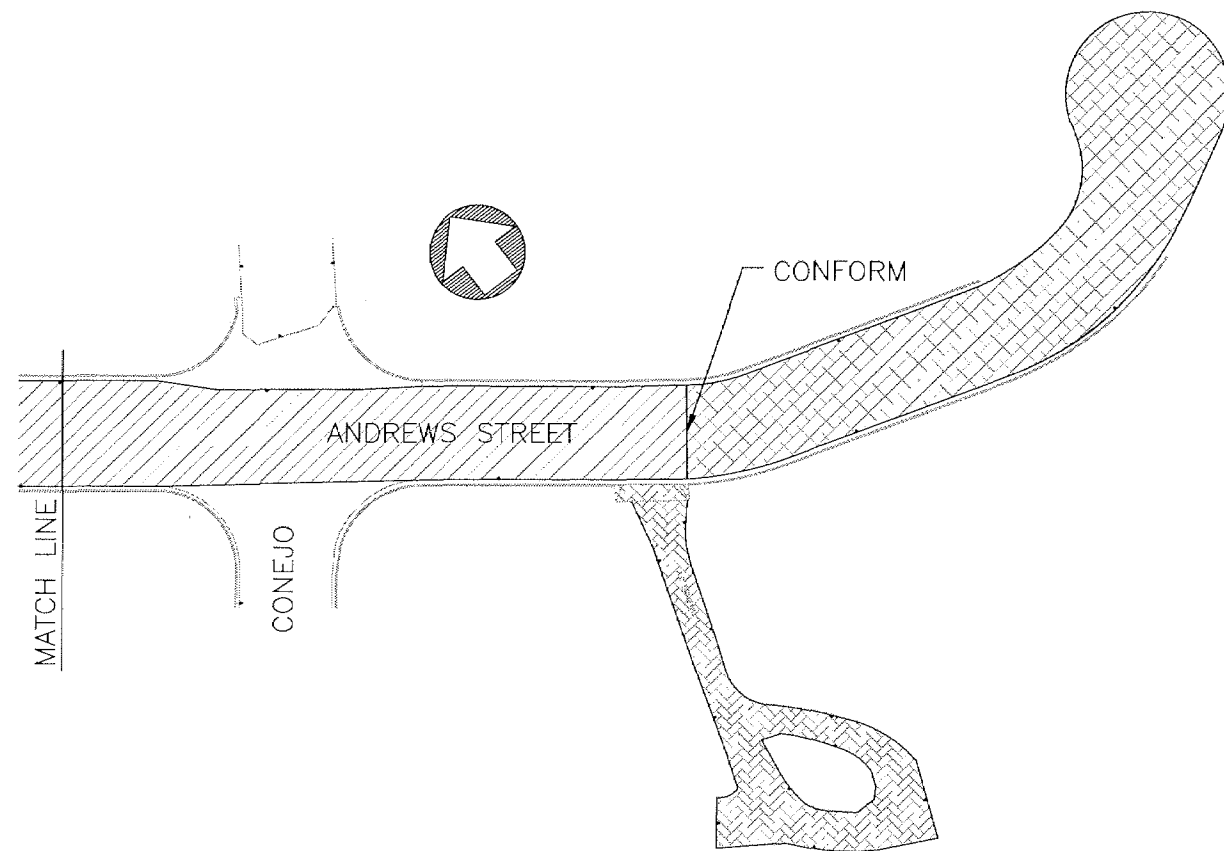

 -  SURFACE OVERLAY
-  SURFACE SLURRY SEAL
-  REPAVE DRIVEWAY


0 20
SCALE IN METERS



city of
san luis obispo

ANDREWS - CONEJO
STORM DRAINAGE IMPROVEMENTS
SURFACING PLAN

PROJECT TITLE:
DATE: 4/19/99
DRAWN BY: JAV
CHECKED BY: WAP
FILE NO. / LOCATION: 9704B-8.DWG
SPECIFICATION NO. 99704B
SHEET NO. 8
TOTAL NUMBER OF SHTS: 9

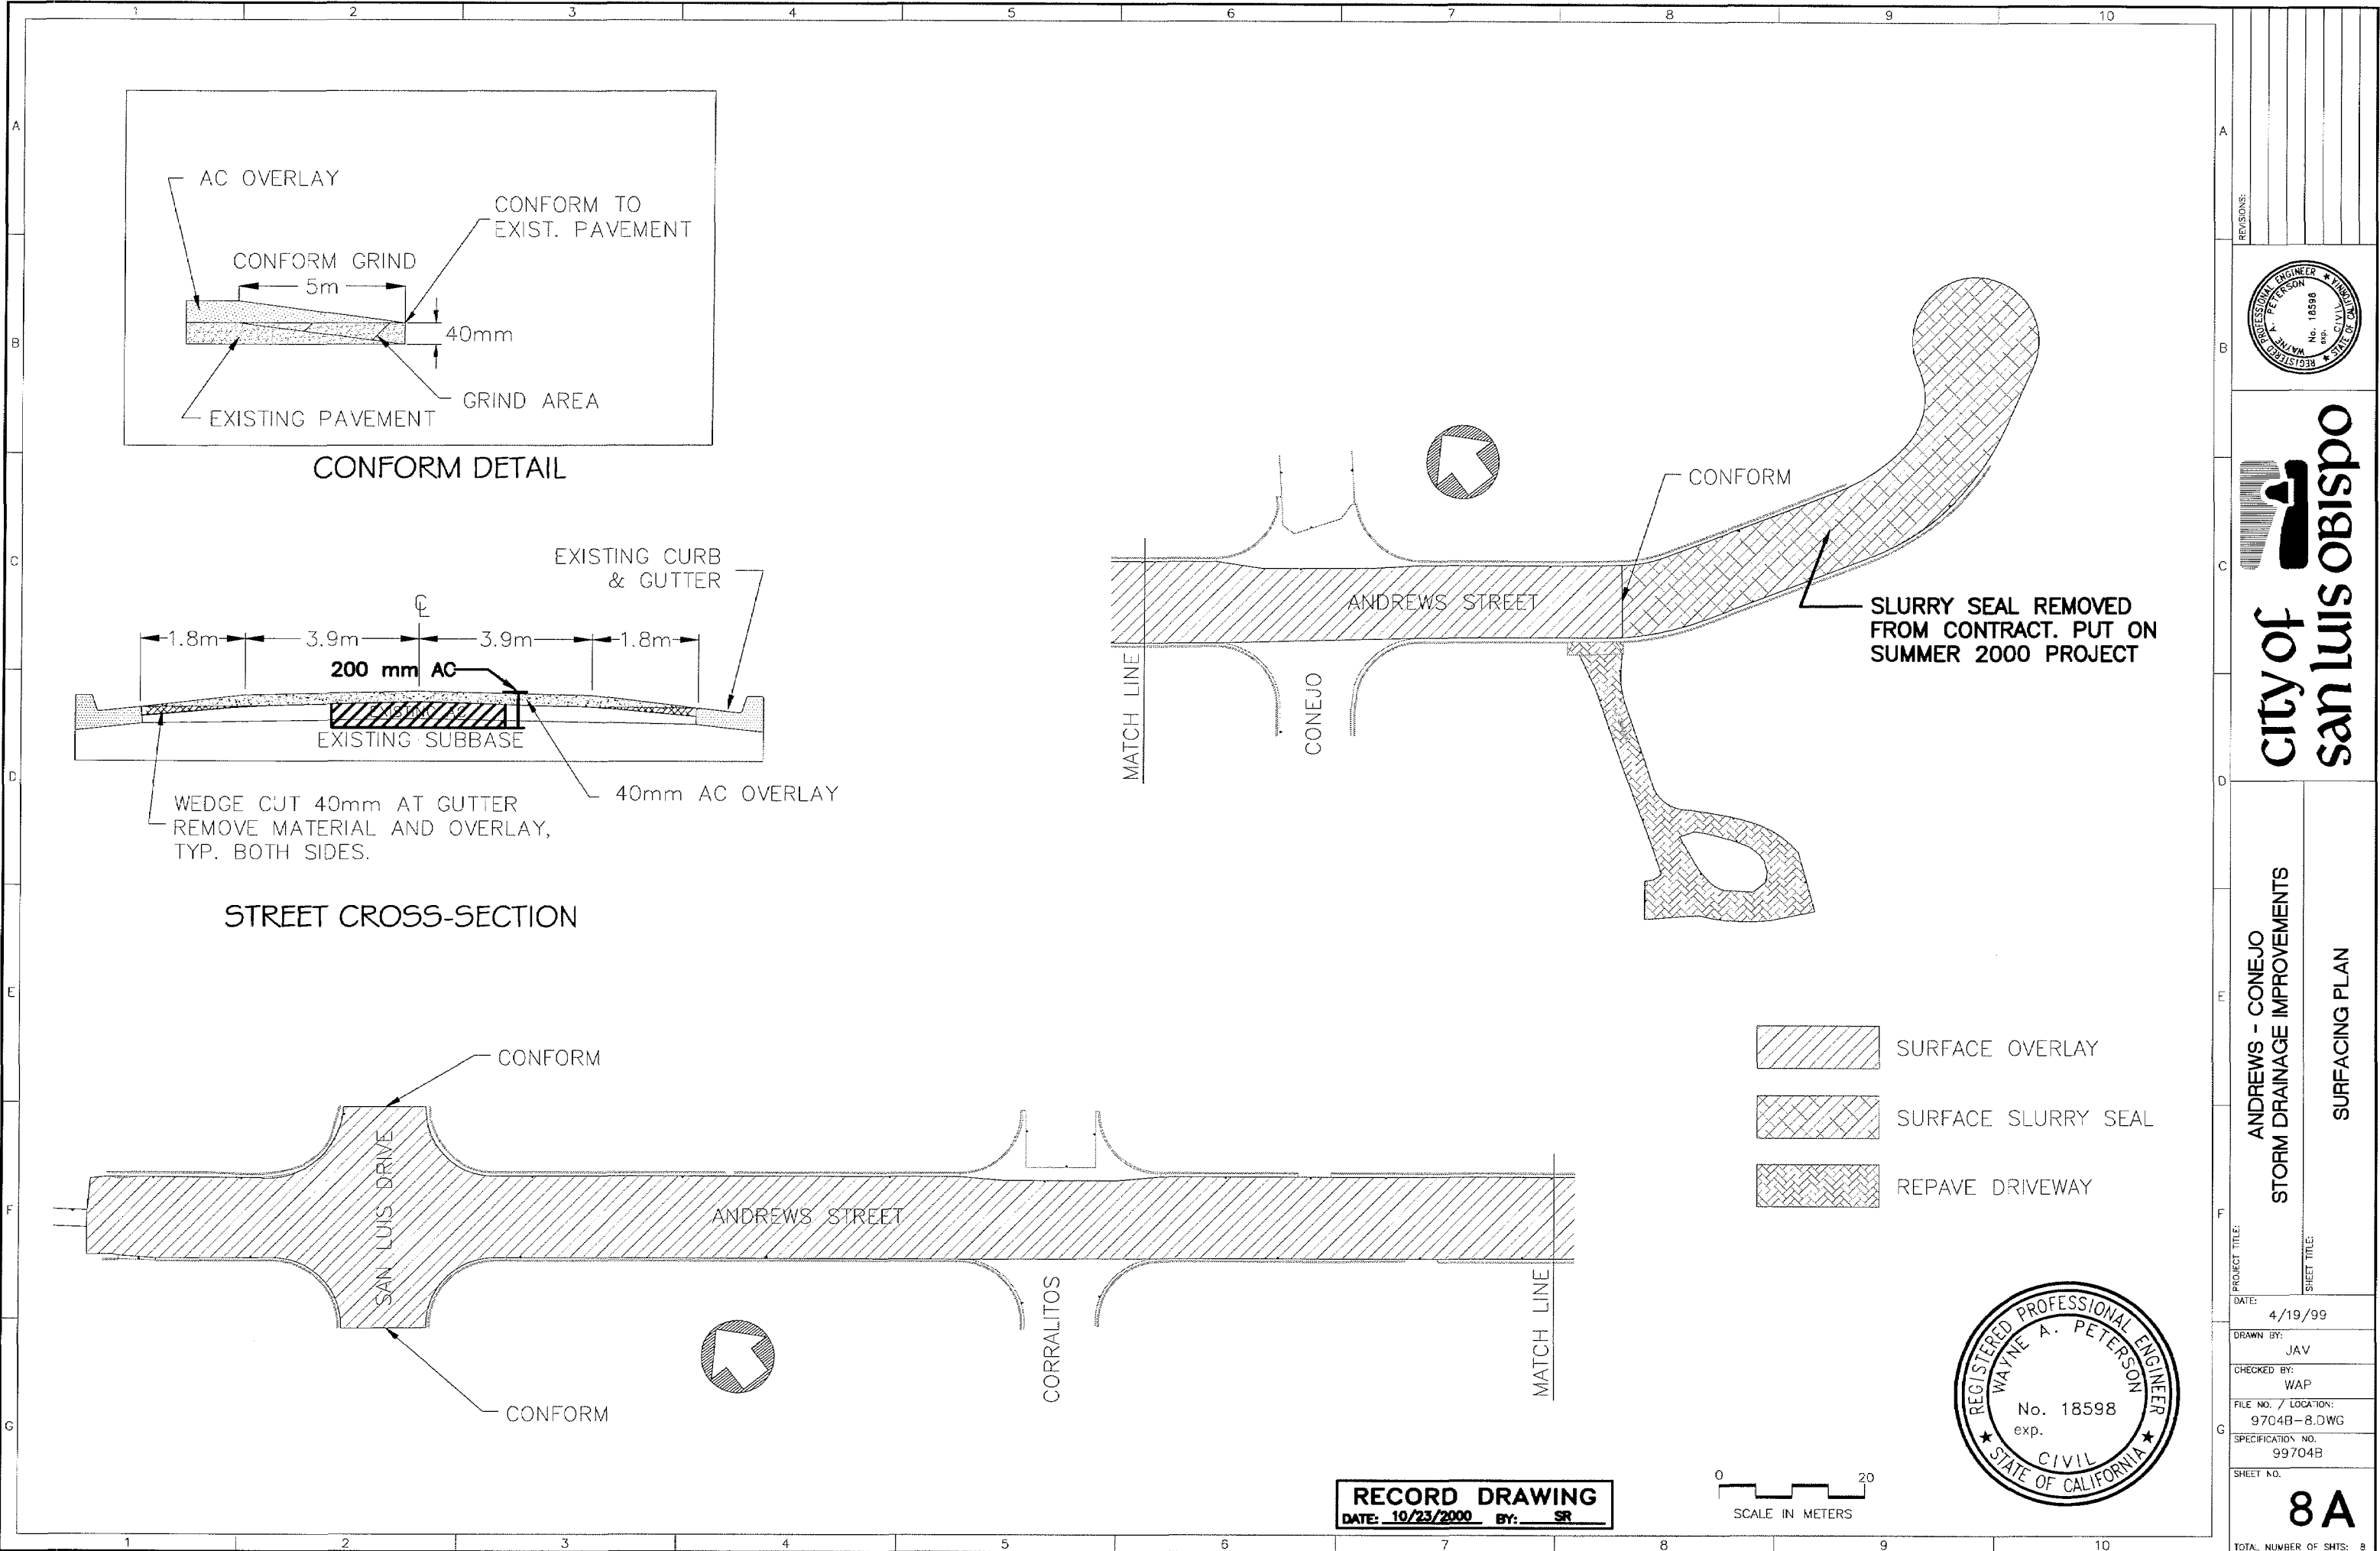

REVISIONS:	
PROJECT TITLE:	ANDREWS - CONEJO STORM DRAINAGE IMPROVEMENTS
DATE:	4/19/99
DRAWN BY:	JAV
CHECKED BY:	WAP
FILE NO. / LOCATION:	9704B-8.DWG
SPECIFICATION NO.	99704B
SHEET NO.	8A
TOTAL NUMBER OF SHTS: 8	