city of
san luis obispo

Melanie C. Billig
mayor

Robert E. Griffin
GlennaDeane Dovey
Ronald Dunin
Allen K. Settle
councilmen

Paul A. Lanspery
city administrative officer

Pamela Voges
city clerk

George C. Thacher
city attorney

David F. Romero
director of public services
(R.C.E. 10070)

Toby A. Ross
director of community development

Wayne A. Peterson
city engineer (R.C.E. 18598)

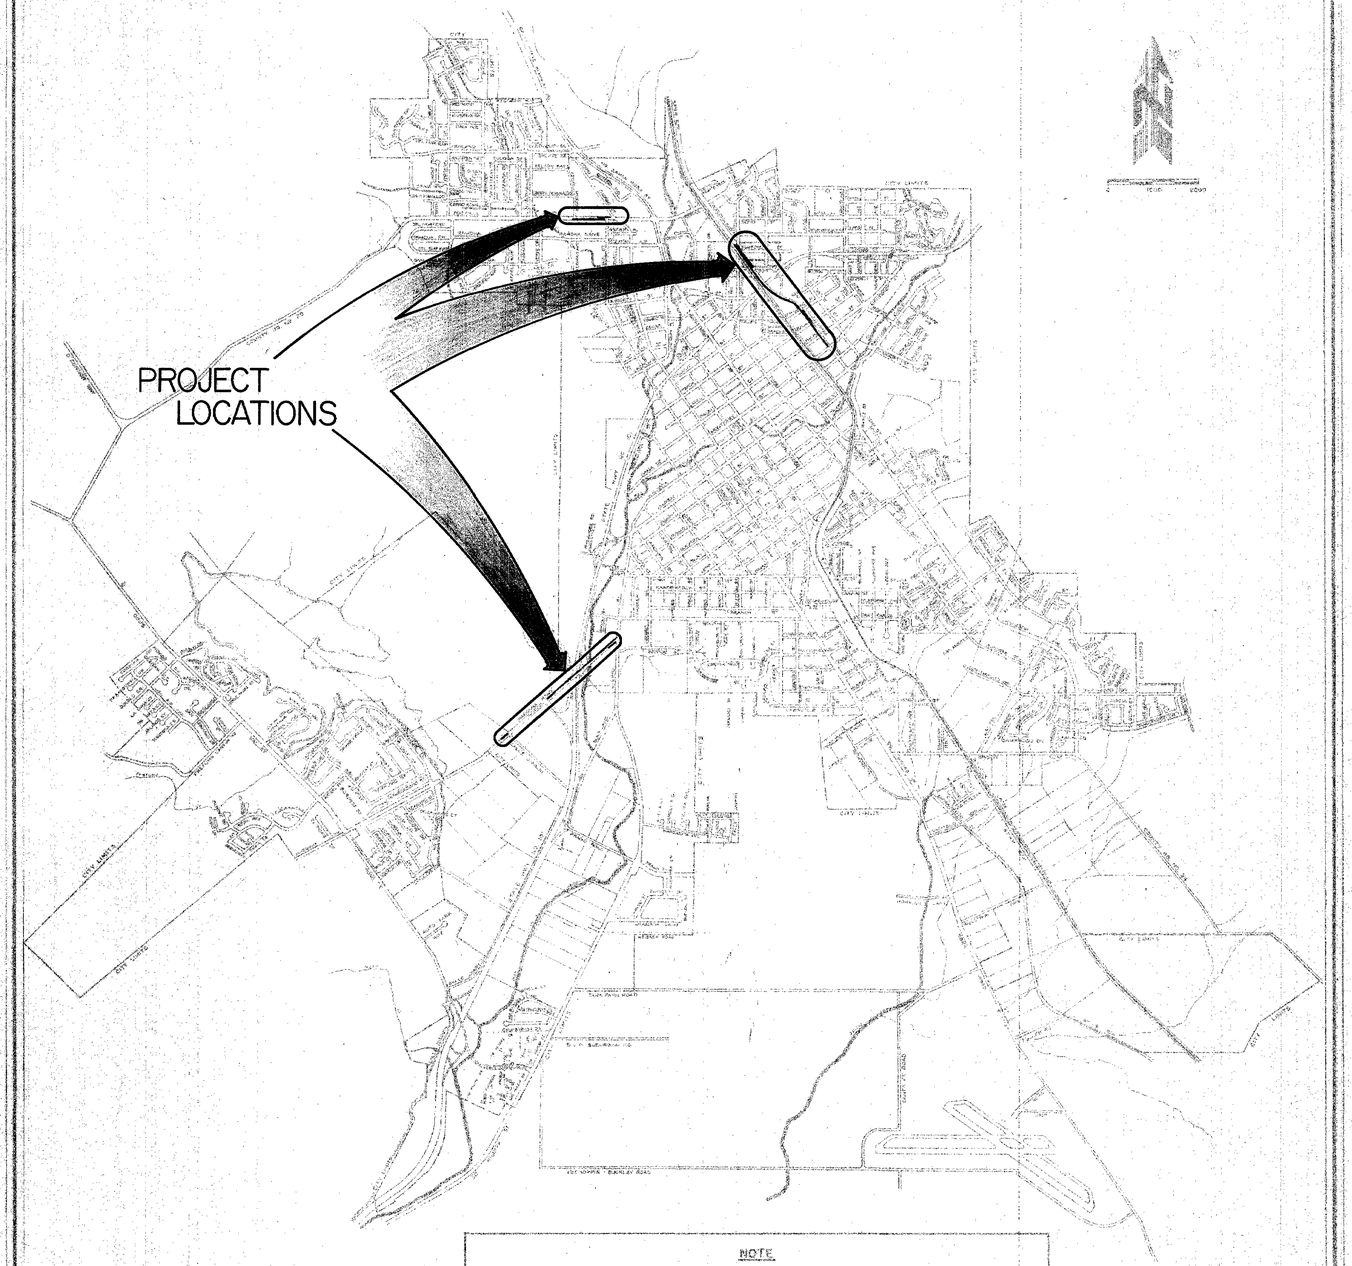

NOTE

IT SHALL BE THE RESPONSIBILITY OF THE CONTRACTOR OR PERMITTEE TO CONTACT "UNDERGROUND SERVICE ALERT U.S.A." TOLL FREE AT 1-800-642-2444 FORTY-EIGHT (48) HOURS PRIOR TO START OF CONSTRUCTION, FOR LOCATION OF POWER, TELEPHONE, OIL AND NATURAL GAS UNDERGROUND FACILITIES. HE SHALL ALSO CONTACT THE APPROPRIATE AGENCY FOR THE LOCATION OF CABLE TV, WATER, SEWER, DRAINAGE OR UNDERGROUND FACILITIES.

index to plans

sheet no.	description
	~ TITLE SHEET
1 OF 6	MADONNA RD.
2 OF 6	MADONNA RD.
3 OF 6	FOOTHILL BLVD.
4 OF 6	FOOTHILL BLVD.
5 OF 6	CALIFORNIA BLVD.
6 OF 6	CALIFORNIA BLVD.

city of
san luis obispo
san luis obispo county, california

BICYCLE LANE IMPROVEMENT PROJECT

city plan no. F-33

approved: Wayne Peterson
WAYNE A. PETERSON
CITY ENGINEER R.C.E. 18598

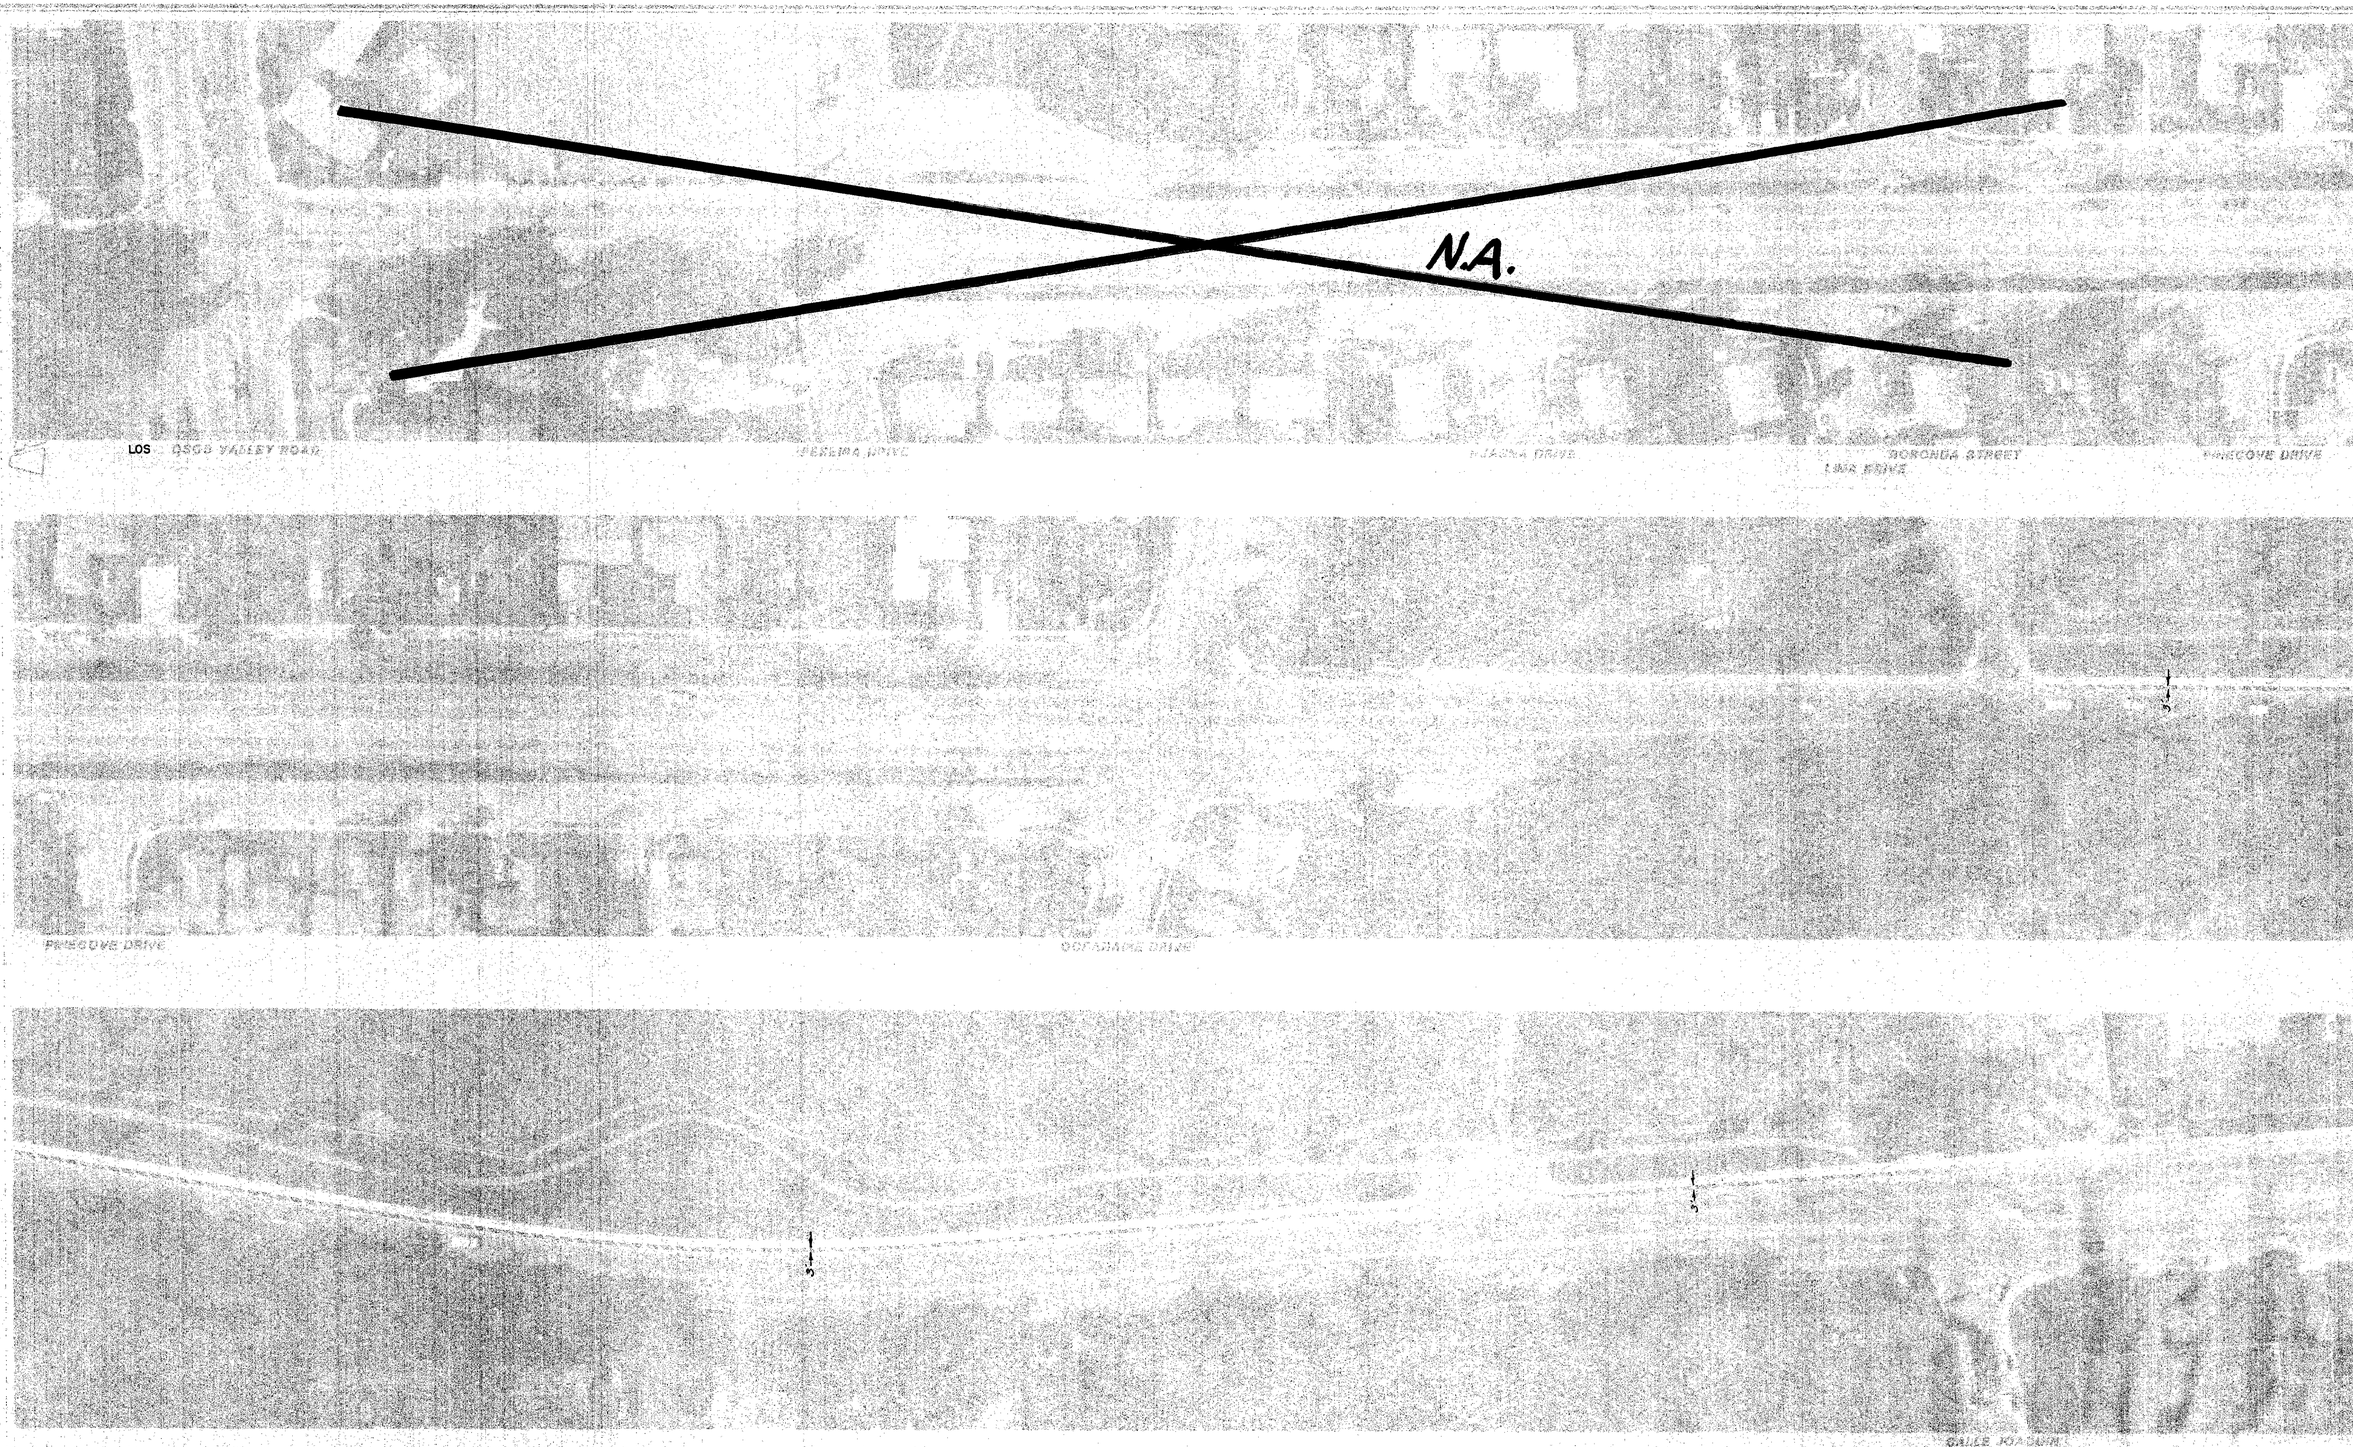

SECTION DETAIL, SEE SHT. 2

city of san luis obispo

MADONNA ROAD

TANG FEB. 1982
TPG. 1" = 50'

BIKE LANE
IMPROVEMENT PROJECT

1 6

F-33

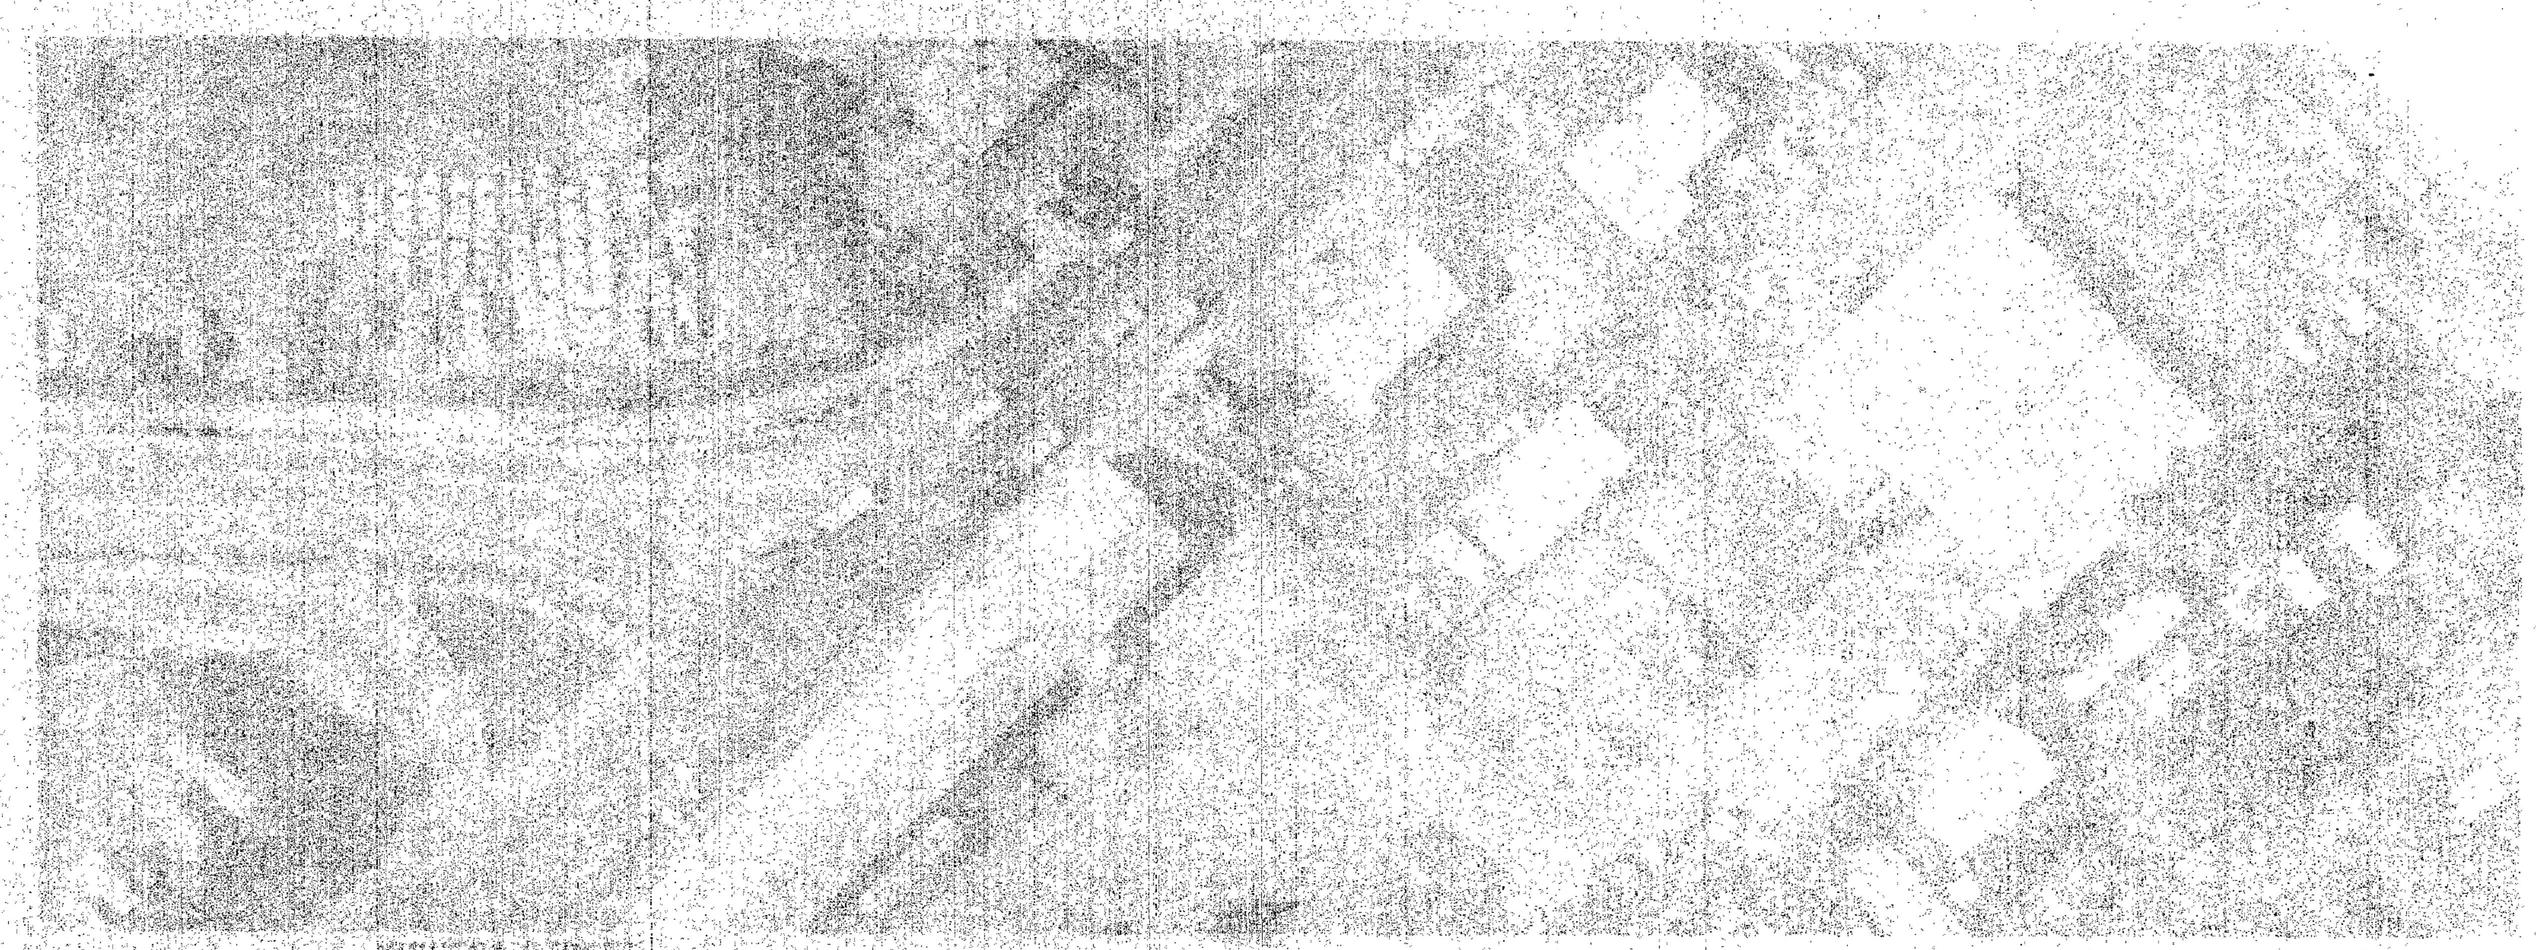

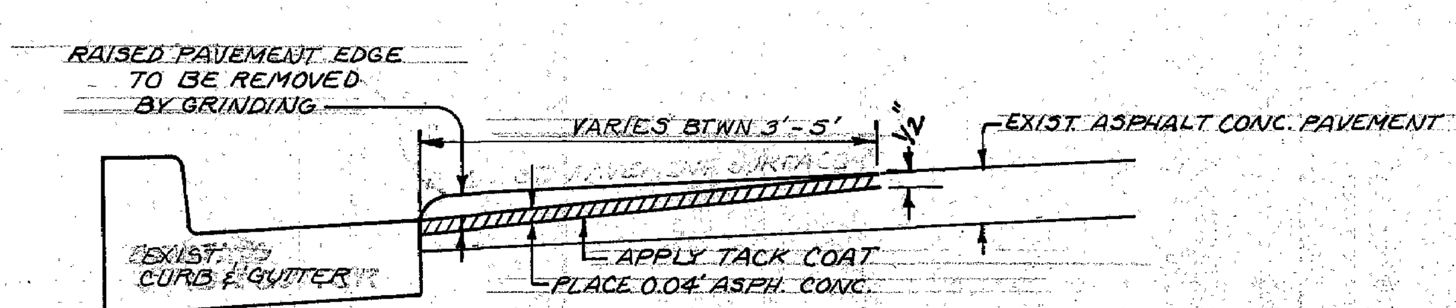

TYPICAL SECTION

NO SCALE

NOTES: THE CITY OF SAN LUIS OBISPO WILL REPLACE PAVEMENT STRIPE AND ANY BICYCLE MARKINGS.

BEGINNING AND END OF IMPROVEMENT AREAS TO BE DETERMINED BY CITY OF SLO ENGINEERS IN THE FIELD.

LEGEND

PROJECT AREAS

city of san luis obispo

MADONNA ROAD

TANG FEB. 1982
T.P.G 1" = 50'

[signature] 18598 6-22-82

BIKE LANE
IMPROVEMENT PROJECT

2 6

F-33

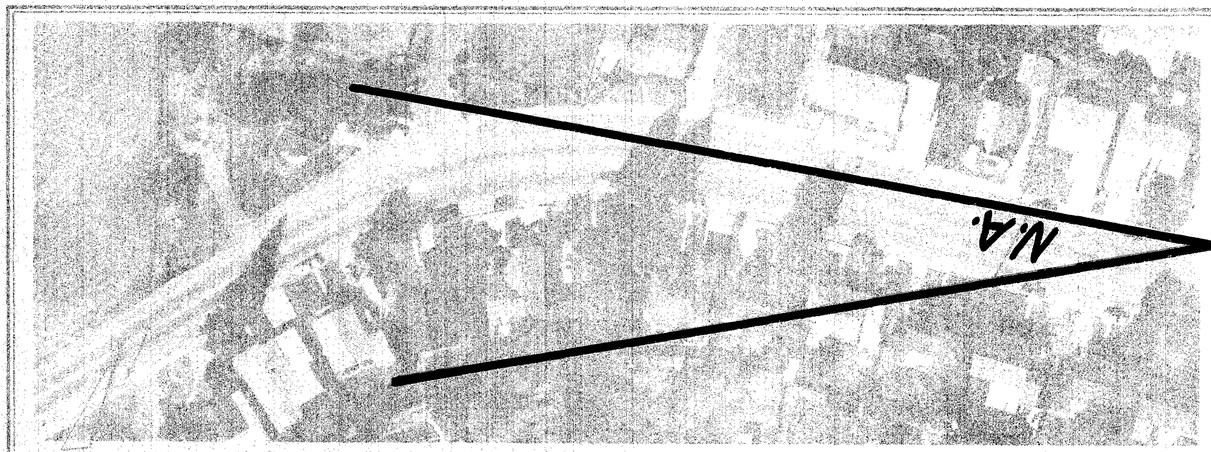

N.A.

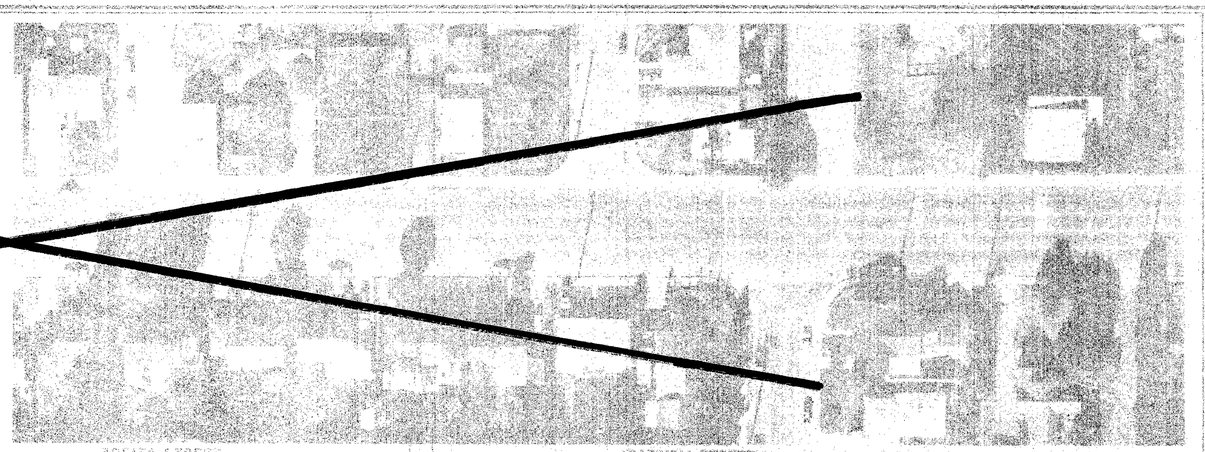

ROBLES STREET

PATRICIA STREET

LA ENTRADA AVENUE

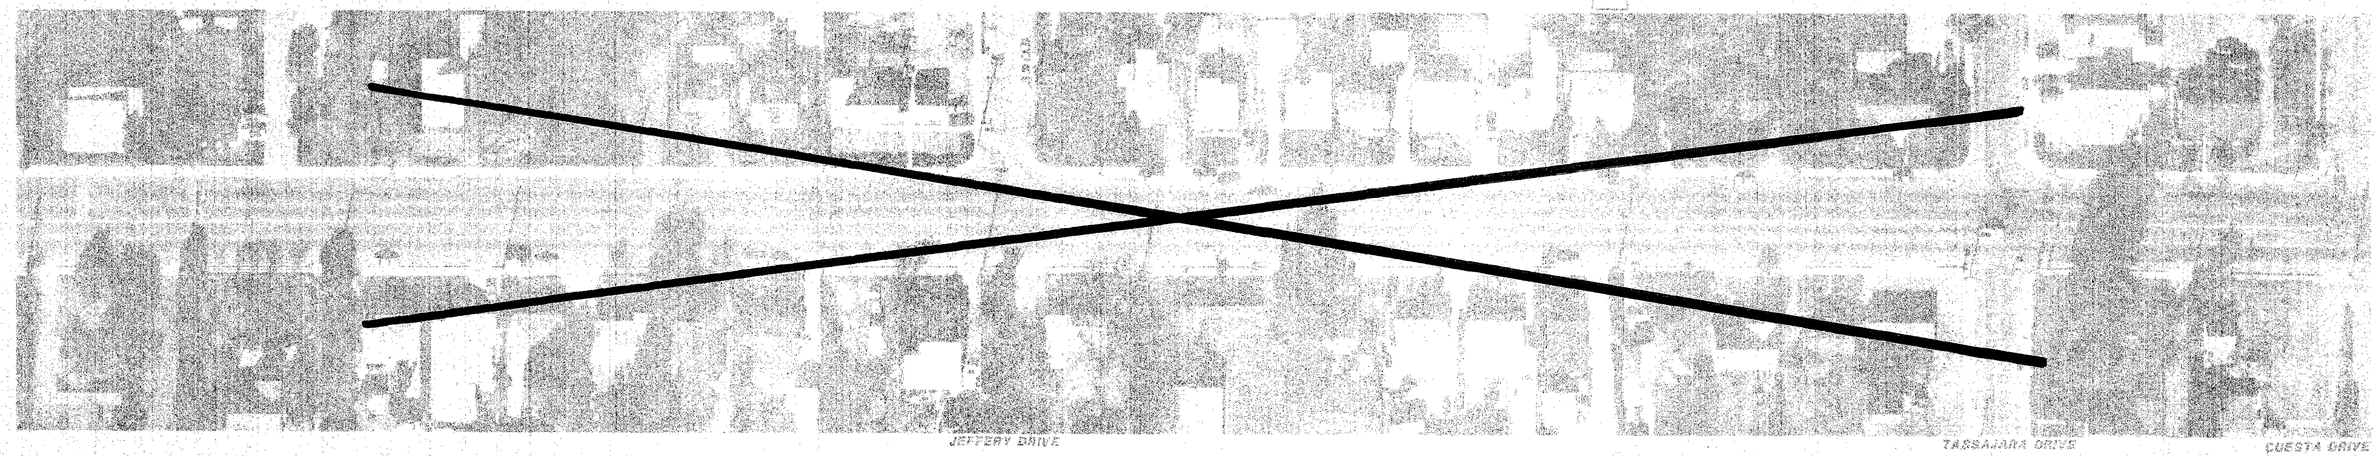

JEFFERY DRIVE

TASAJARA DRIVE

CUESTA DRIVE

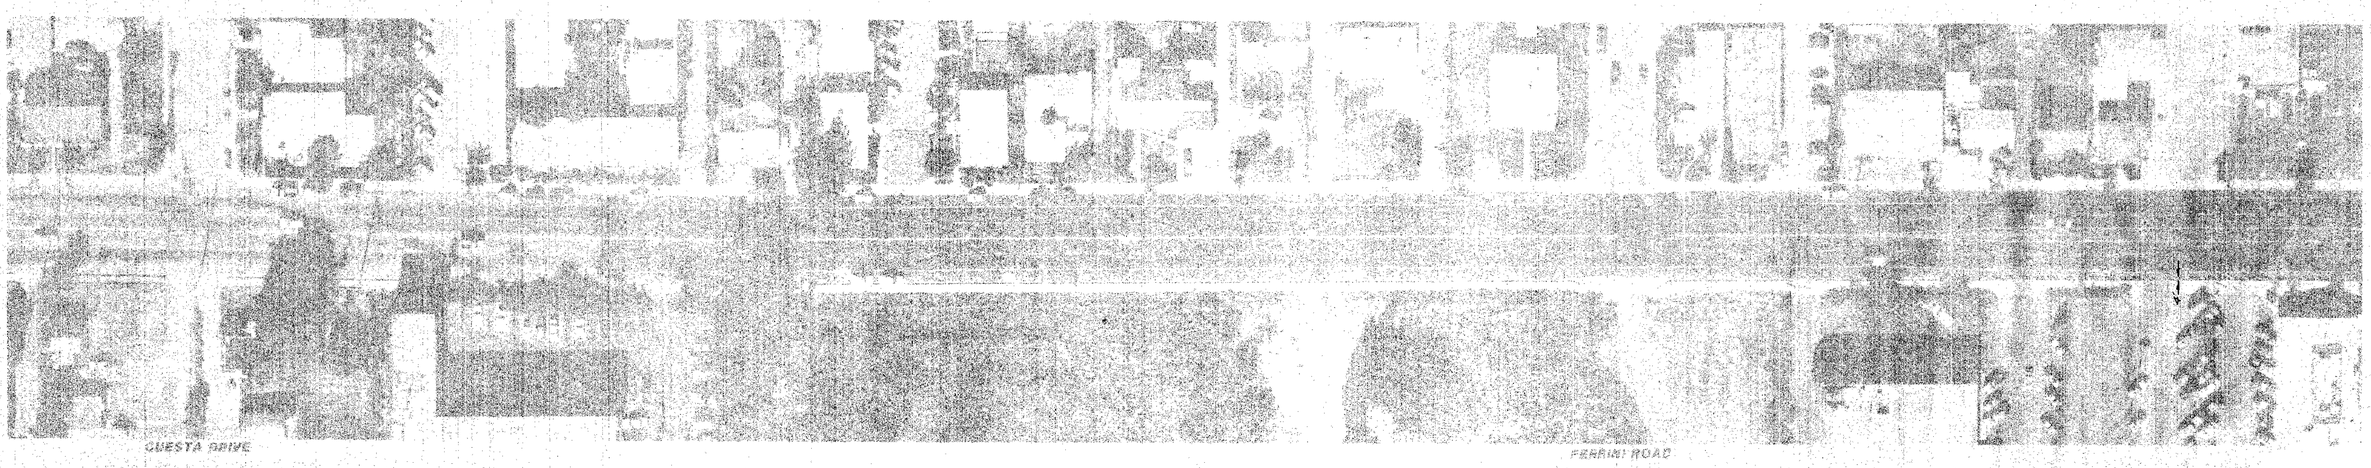

CUESTA DRIVE

FERRINI ROAD

city of san luis OBISPO

FOOTHILL BOULEVARD

DRAWN	DATE
TANG	FEB. 1982
T.P.G.	1" = 50'

18978 6-22-82

BICYCLE LANE IMPROVEMENT PROJECT

3 6

F-33

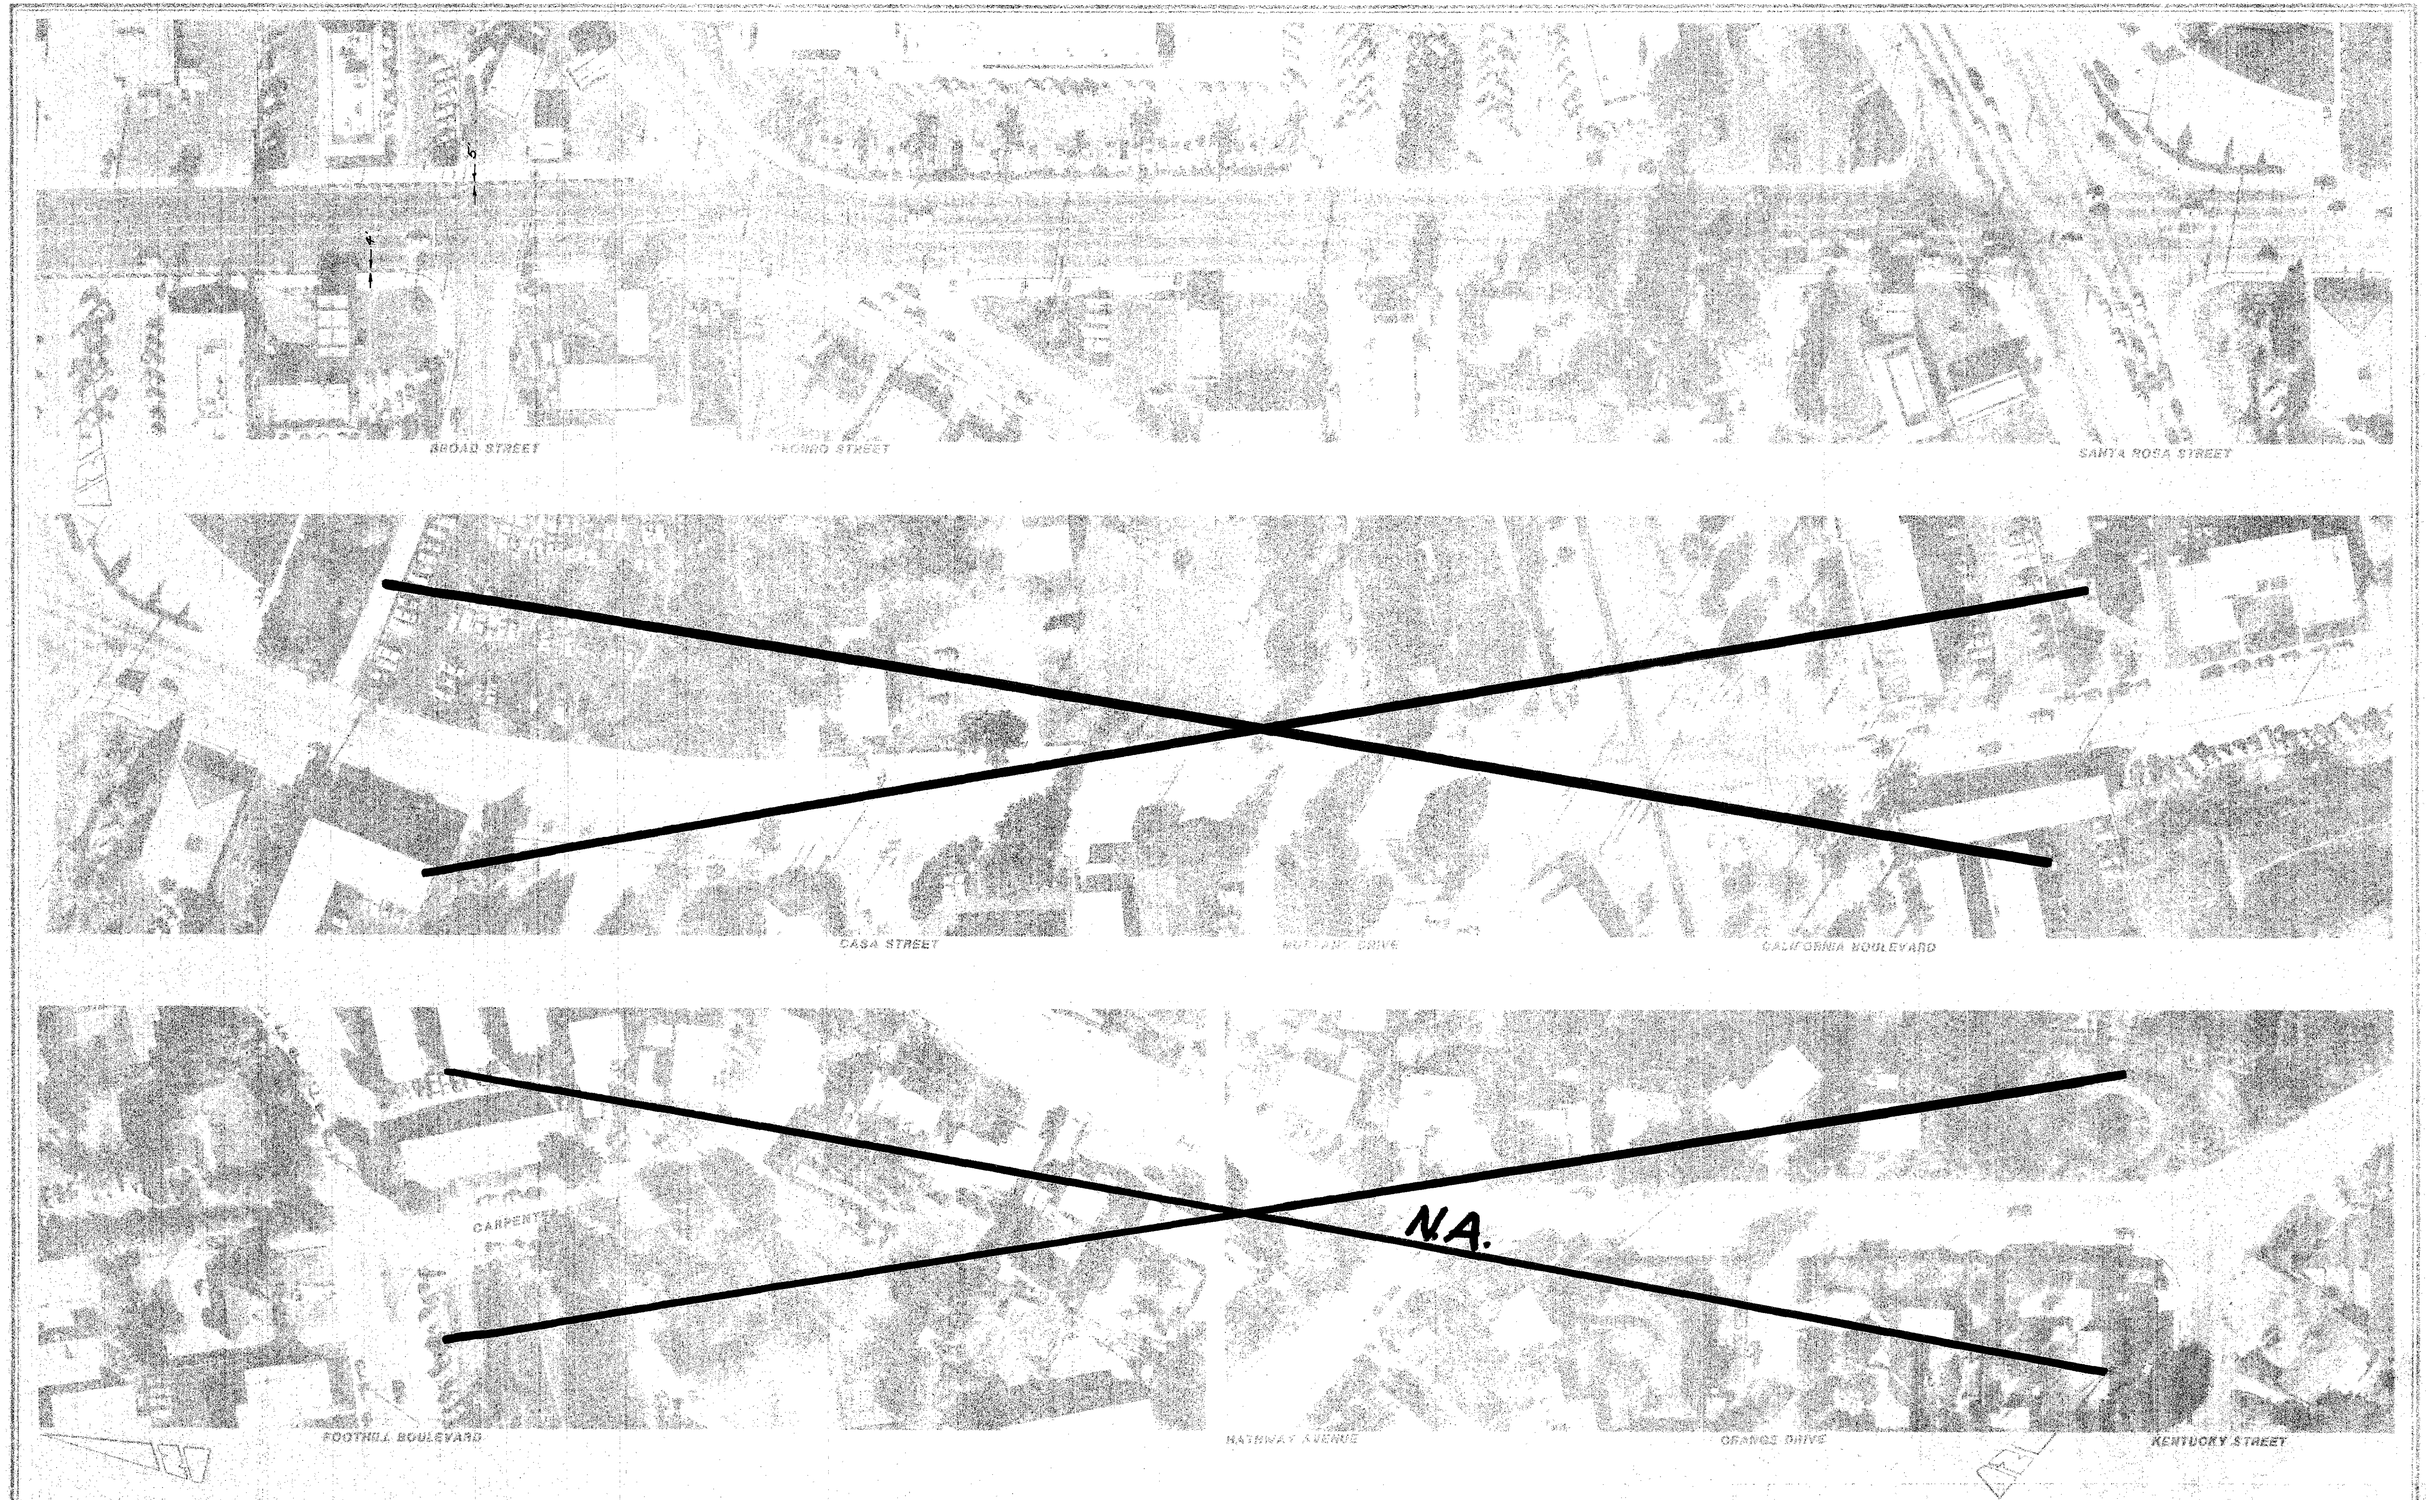

city of san luis obispo

FOOTHILL BLVD.

TANG FEB. 1982
T.P.G. 1" = 50'

BICYCLE LANE IMPROVEMENT PROJECT

46
F-33

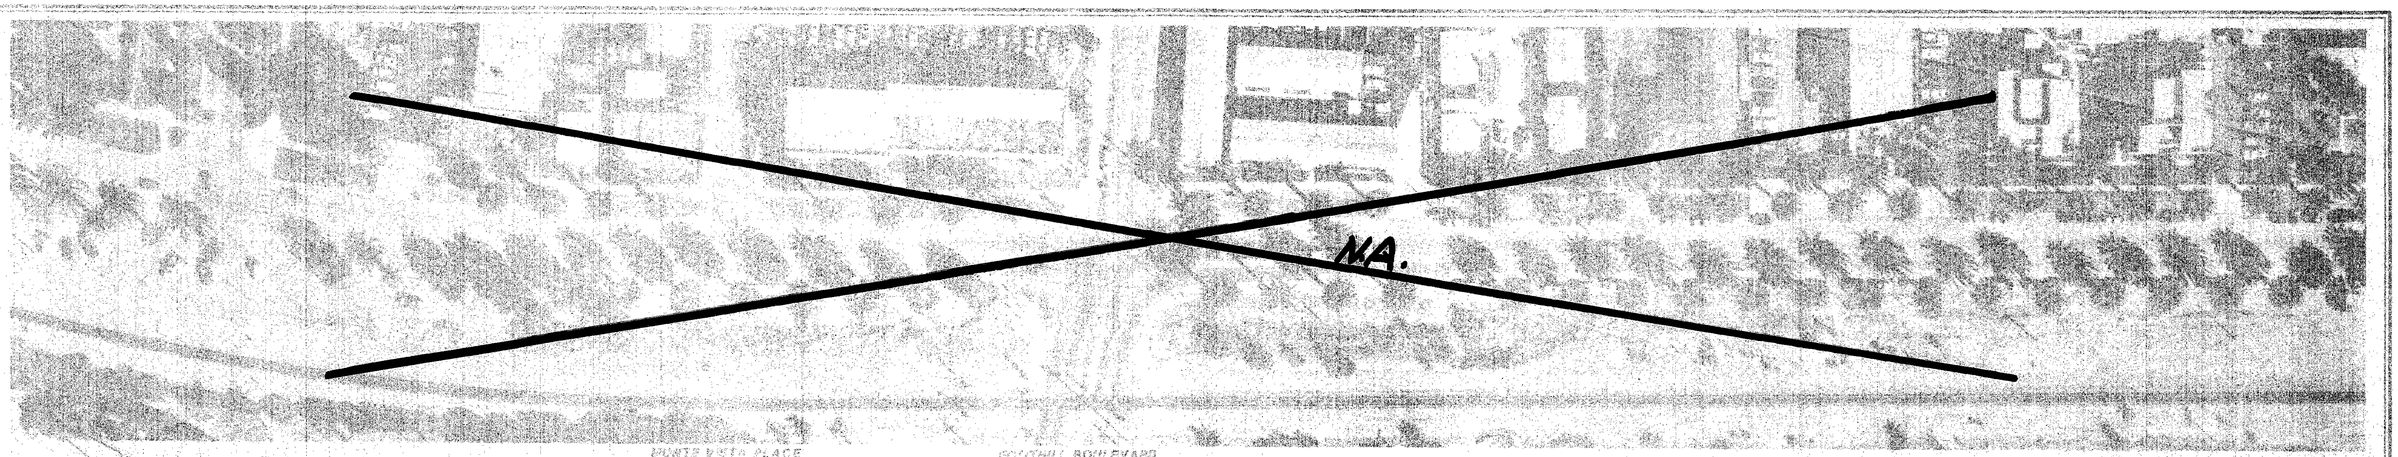

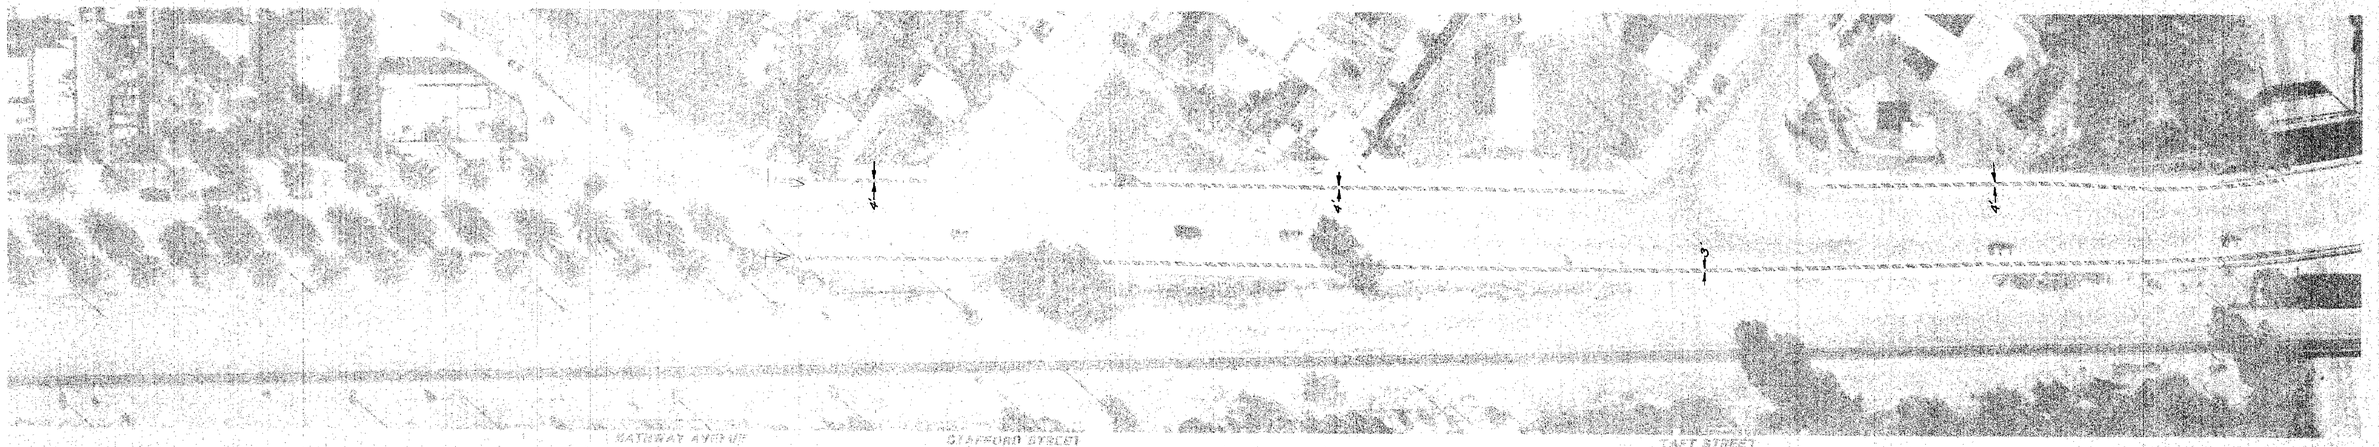

city of san luis obispo

CALIFORNIA BOULEVARD

TANG FEB. 1982
T.P.G. 1"=50'

13573 6-22-82

BICYCLE LANE
IMPROVEMENT PROJECT

56
F-33

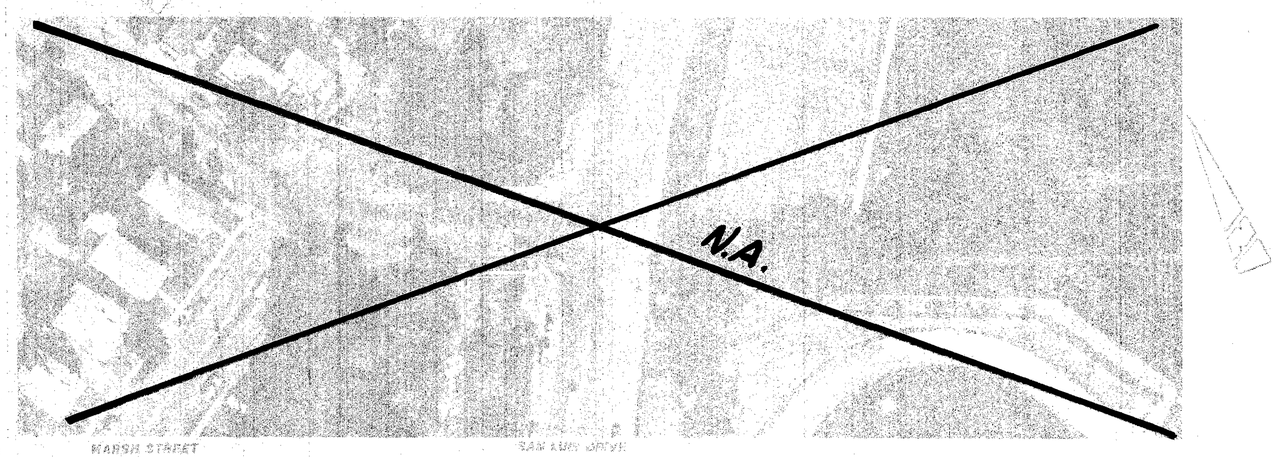

city of san luis obispo

CALIFORNIA BOULEVARD

TANG FEB. 1982
T.P.G. 1" = 50'
18578 6-22-82

BICYCLE LANE IMPROVEMENT PROJECT

66
F-33